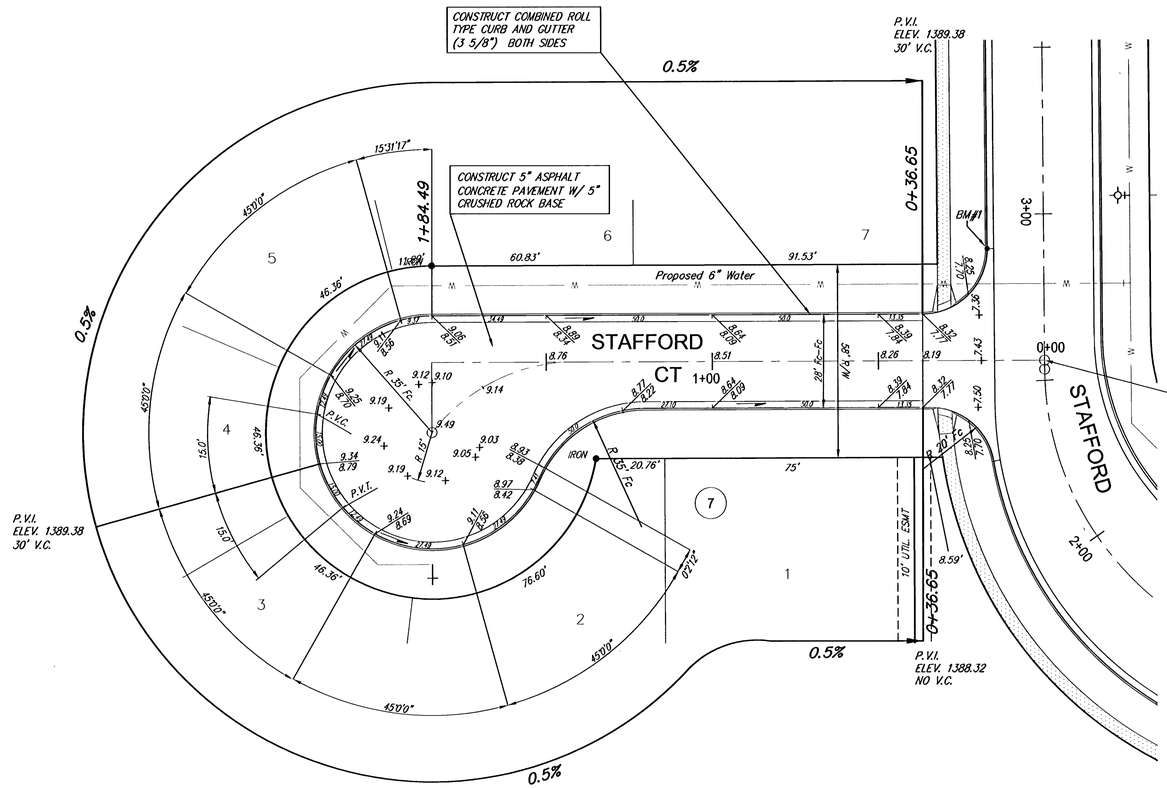


SCALE 1" = 20'
IRON = •

NOTE: ROLL TYPE CURB AND GUTTER TO BE CONSTRUCTED ALONG PAVEMENT DEPICTED ON THIS SHEET

Brentwood South Addition, Paving Improvements
Stoneybrook
WICHITA, KANSAS

Ruggles & Bohm, P.A.
Engineering, Surveying, Land Planning
924 North Main
Wichita, Kansas 67203
www.rbkansas.com
(316) 264-8008
(316) 264-4621 fax
E-mail: info@rbkansas.com

DESIGN	KWL
DRAWN	RLS
REVIEW	
UTILITY	
DATE	Sept. 13, 2005
DRAWING FILE	paving {Stafford Ct (N)}
PROJECT NUMBER	472-84270
RB JOB	2736E
SHEET	8 OF 30