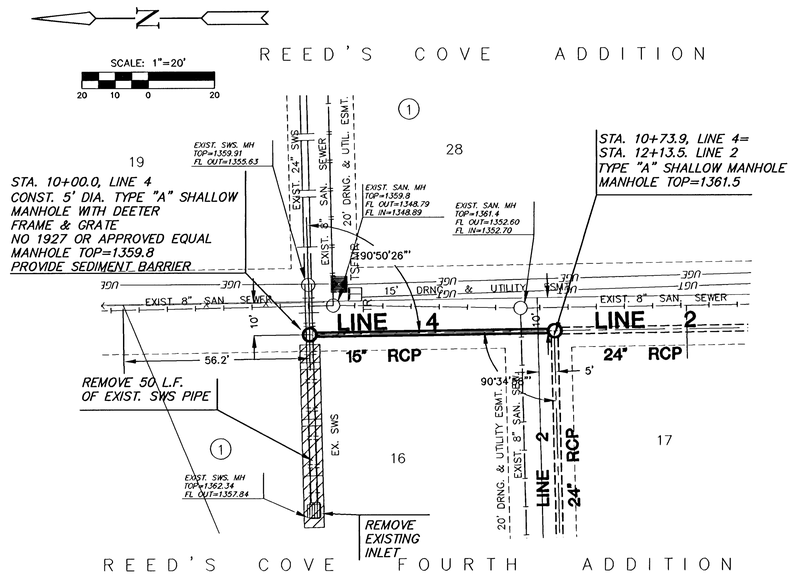

PLAN LINE 4

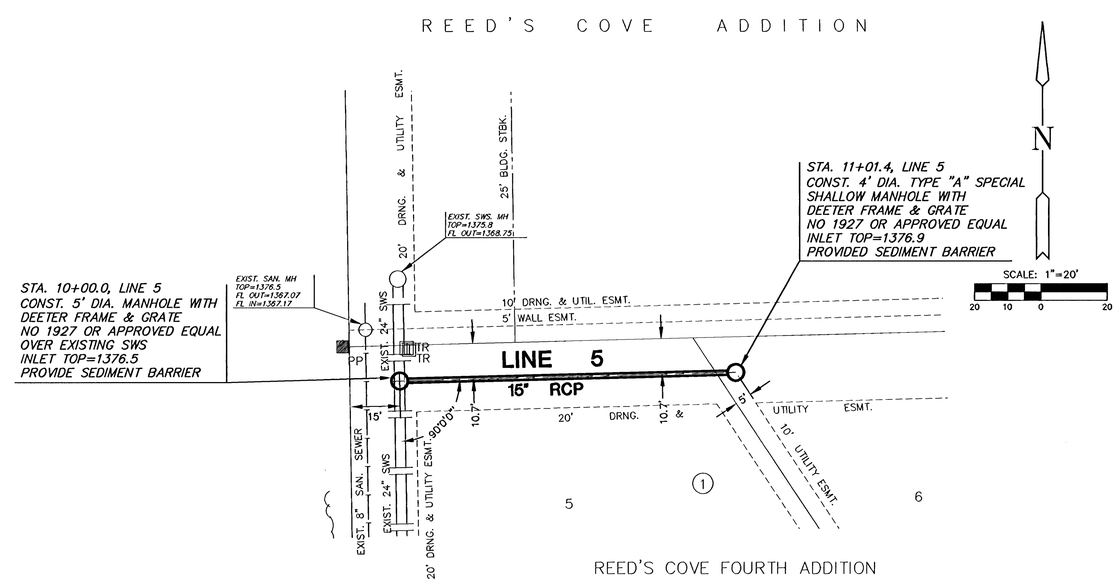

PLAN LINE 5

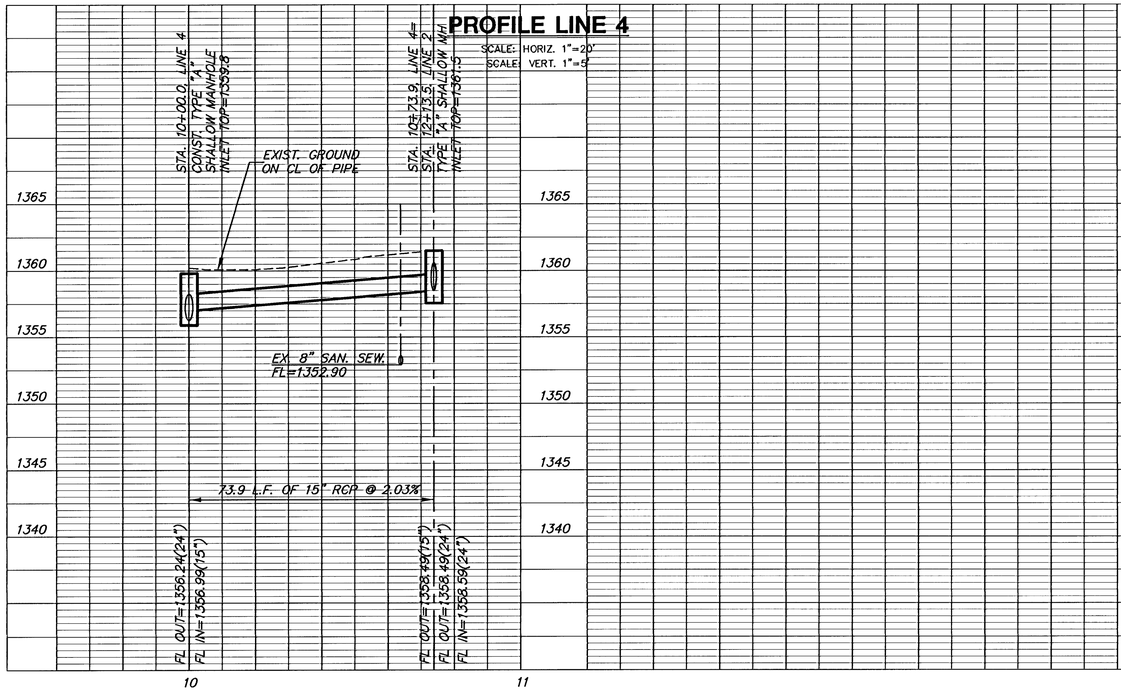

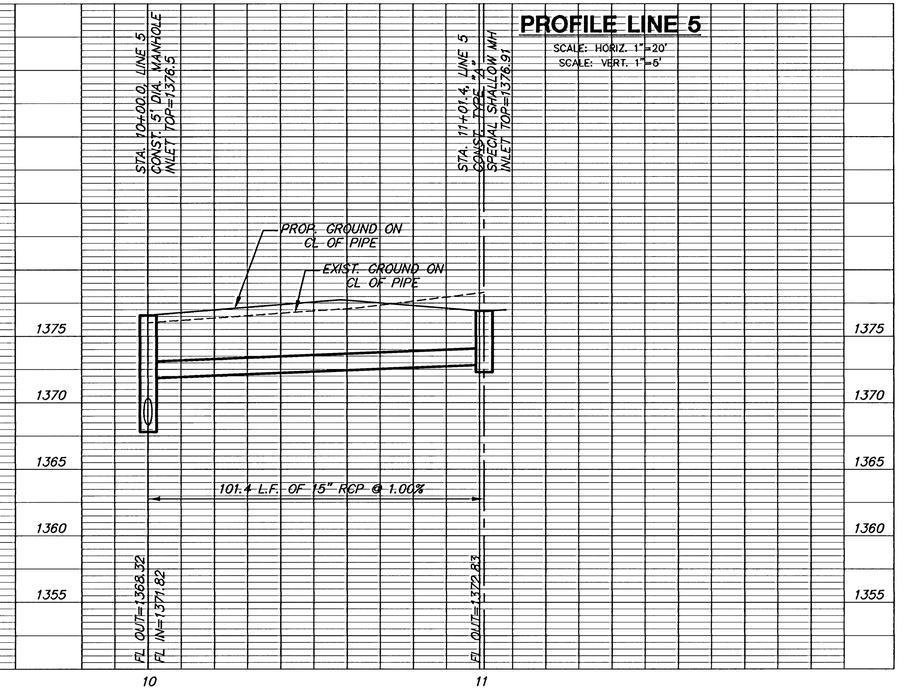

MKEC ENGINEERING CONSULTANTS, INC.
411 N. WEBB ROAD
WICHITA, KS. 67206
316-684-9600

PAVING STREETS & INCIDENTAL DRAINAGE

REED'S COVE 4TH ADDITION

WICHITA, KANSAS

LINE 4 & LINE 5
SHEET TITLE

02121
PROJECT NUMBER

SRS
DESIGN BY

BFL
DRAWN BY

GJA
CHECKED BY

ISSUED
MARCH 2006

REVISED

SHEET NO.
19 of 33

PLOTTED: Tuesday, March 14, 2006 @ 05:31PM

H:\CIVIL\02121\4th Addition\SHTS\02121D7