NORTH RIDGE VILLAGE
STORMWATER PLANS
PROJ. NO. 472-84180

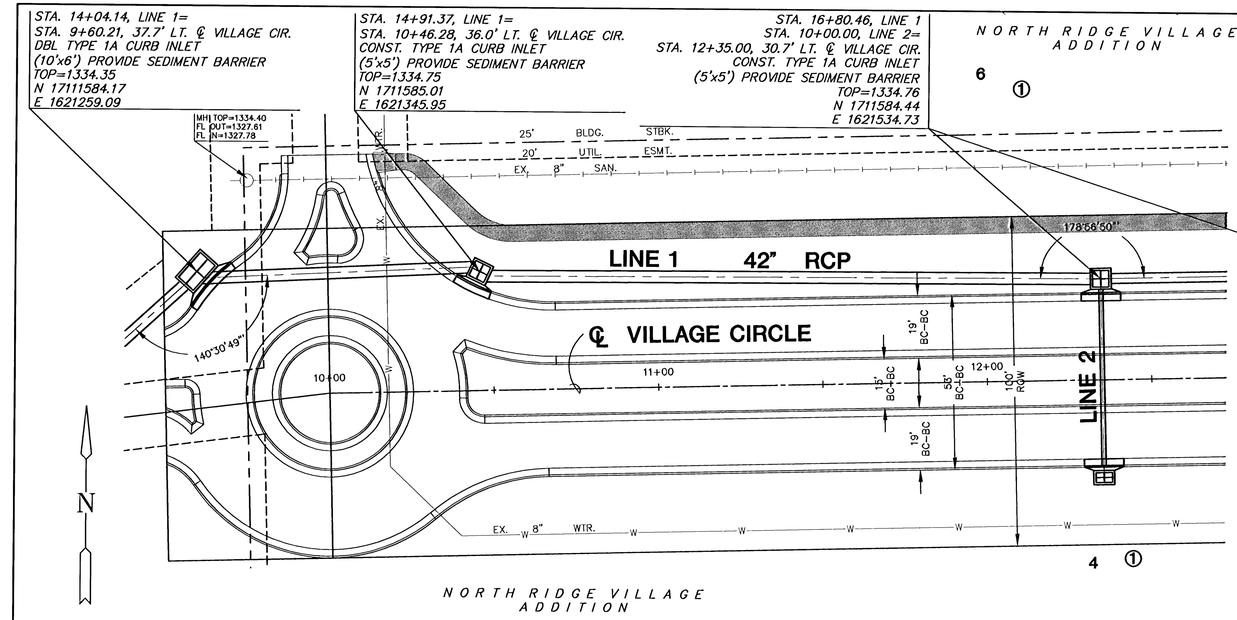

CONT. PLAN LINE 1

SCALE: 1"=20'

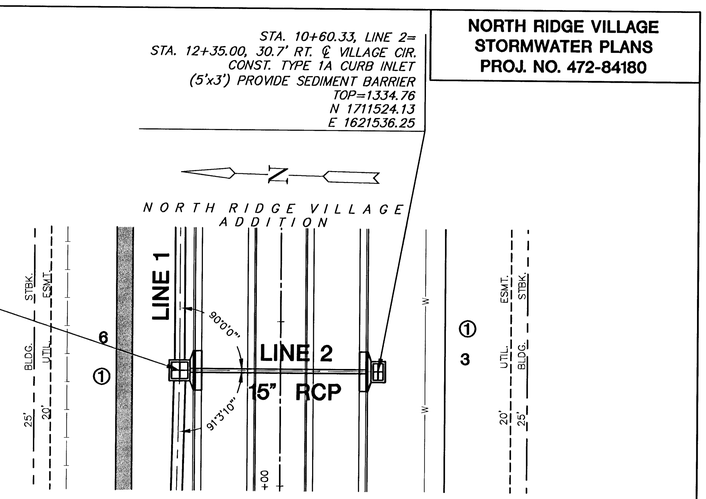

PLAN LINE 2

SCALE: 1"=20'

SCALE: 1"=20'
20 10 0 20

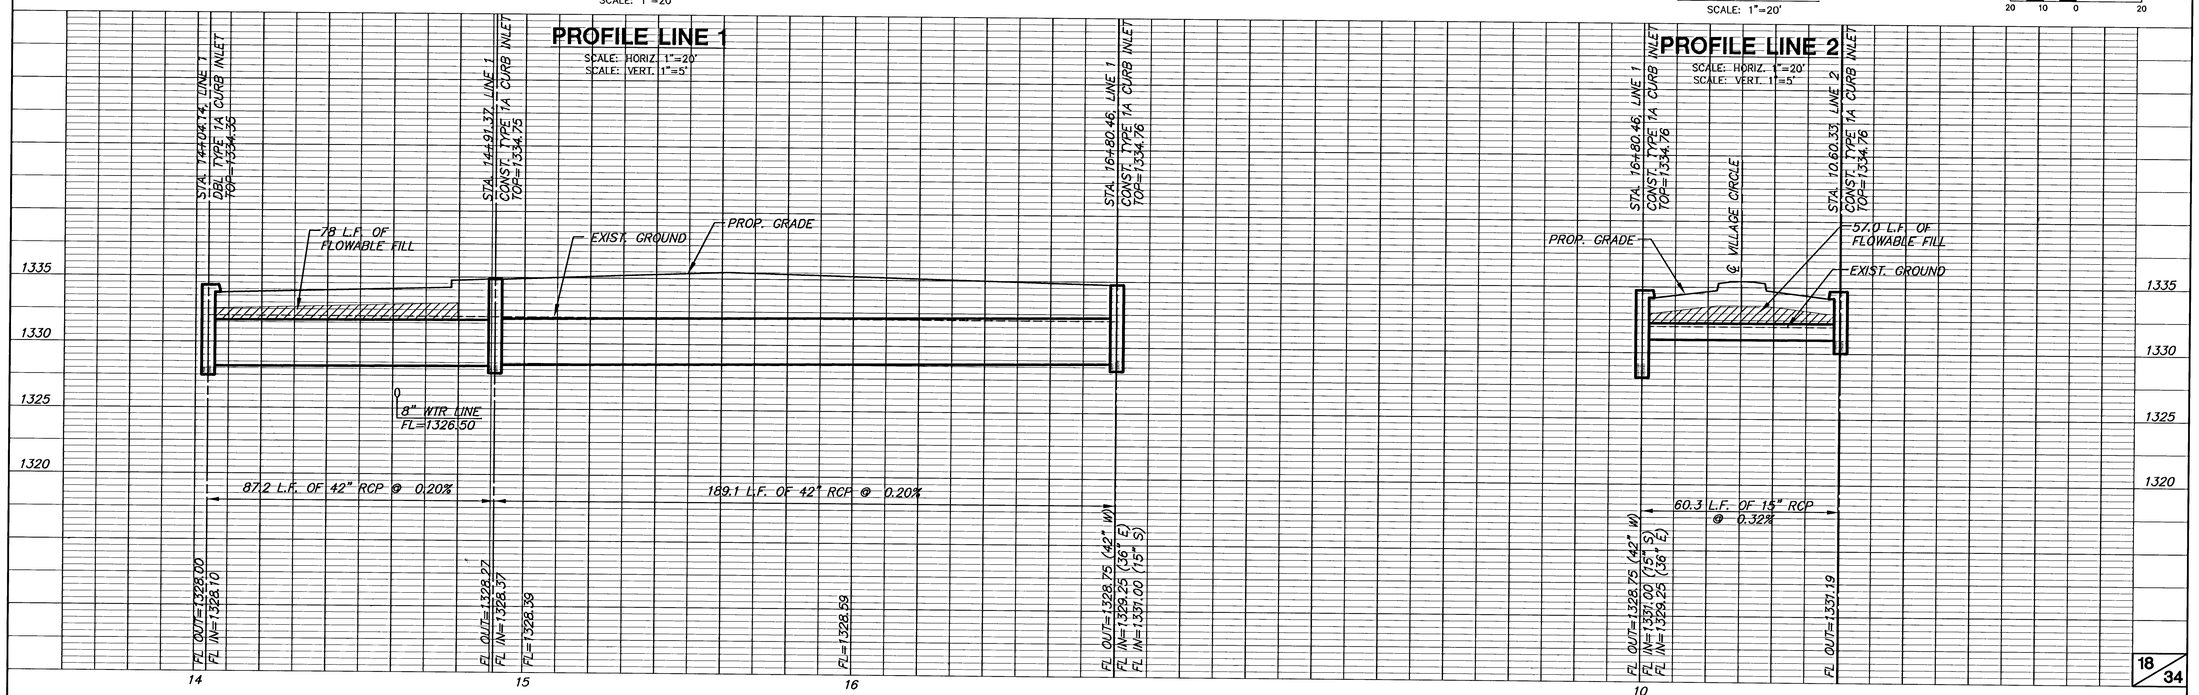

J:\CIVIL\04394\DWG\SWS\0439402.DWG