




24.99' $\begin{matrix} EXC = 18.7 \\ LF = 3.0 \\ CF = 9.5 \end{matrix}$

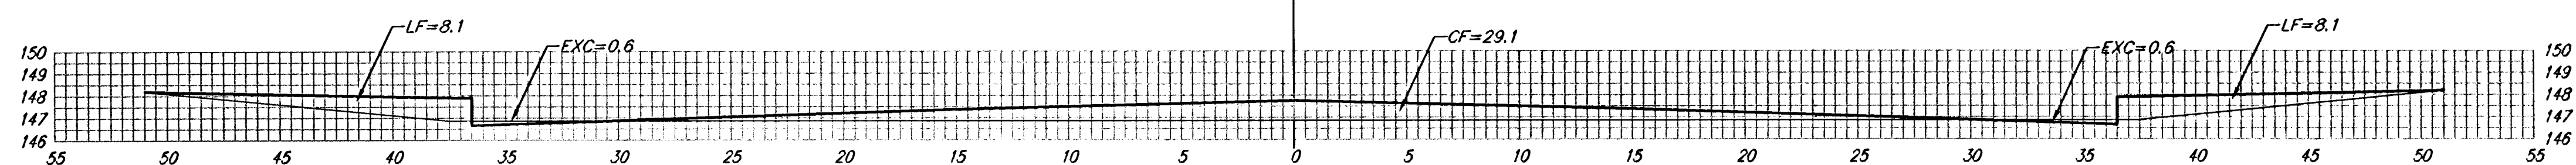


25.00' $\begin{matrix} EXC = 1.2 \\ LF = 17.0 \\ CF = 19.5 \end{matrix}$

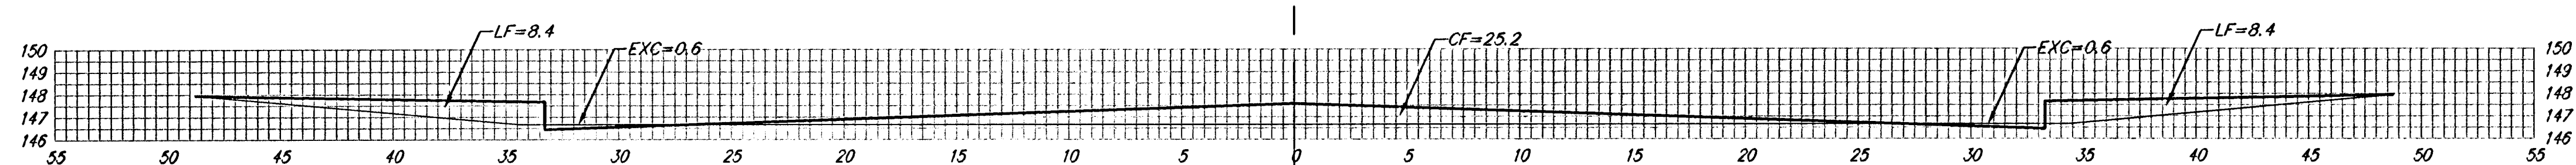

15.00' $\begin{matrix} EXC = 0.7 \\ LF = 9.2 \\ CF = 15.1 \end{matrix}$

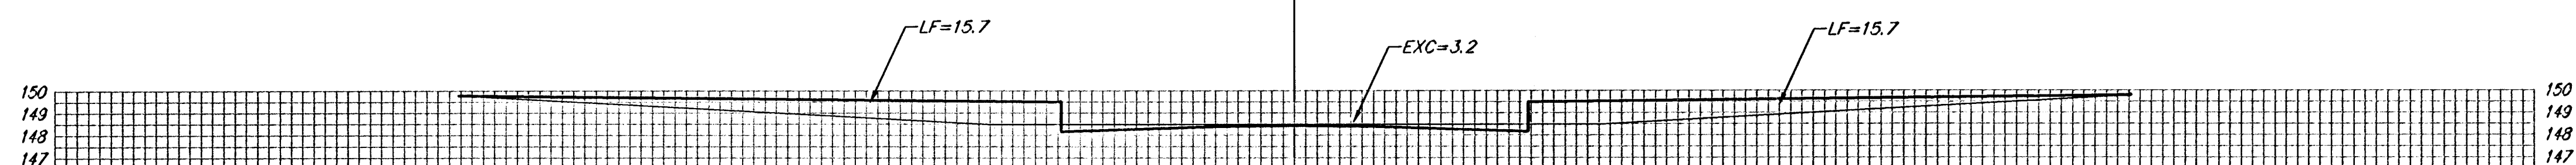

20.00' $\begin{matrix} EXC = 1.6 \\ LF = 17.9 \\ CF = 9.3 \end{matrix}$

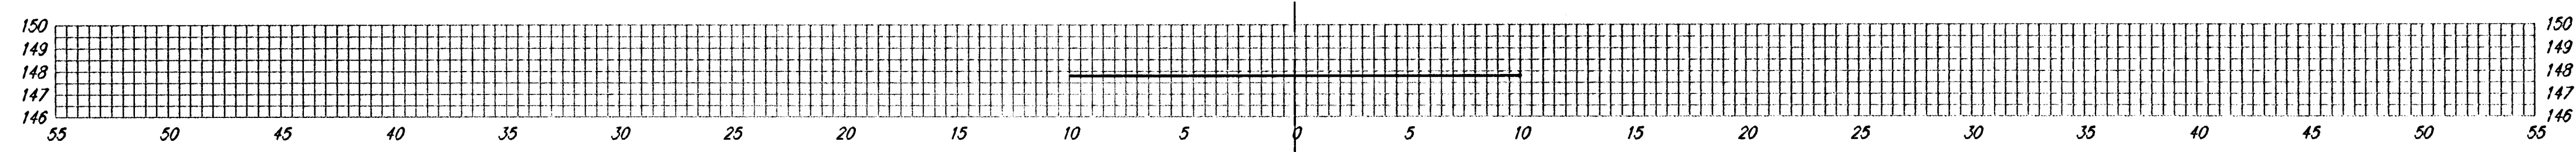

15.00' $\begin{matrix} EXC = 0.9 \\ LF = 8.7 \\ CF = 0.0 \end{matrix}$

SHEET TOTAL:
EXCAVATION = 64.7 C.Y.
LOOSE FILL = 47.0 C.Y.
COMPACTED FILL = 20.7 C.Y.

JEWELL CT.



Baughman

Baughman Company, P.A. 315 Ellis St. Wilkins, KS 67211 P 3162637271 F 3162630149
ENGINEERING | SURVEYING | PLANNING | LANDSCAPE ARCHITECTURE

PROJECT NUMBER	SHEET
472-84029	39 OF 41
E.Eng./Turke Creek 2nd Phase 2/VS1 06-01-E482	