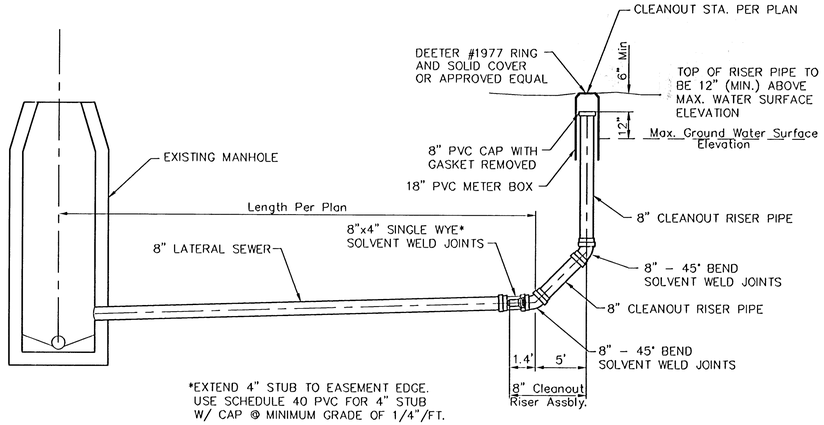


8" CLEANOUT RISER ASSEMBLY DETAIL

DSN#: MDK OPER: TLB SCALE: 1=1.00
O:\2004\04485\002\Cleanout 11-15-2005 01:06:10 pm

THE CITY OF WICHITA

CITY ENGINEER'S OFFICE
CITY HALL – SEVENTH FLOOR
455 NORTH MAIN STREET
WICHITA, KANSAS 67202
(316) 268-4501
(316) 268-4114 FAX

8" CLEANOUT RISER ASSEMBLY DETAIL

JAMES L. ARMOUR, P.E. – ACTING CITY ENGINEER

PROJECT NUMBER	OCA NO.
468-83877	744156
DATE: MAR 96	SHEET 27 OF 33