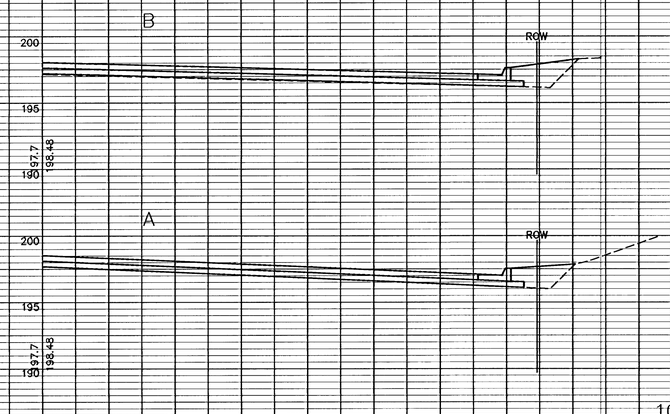

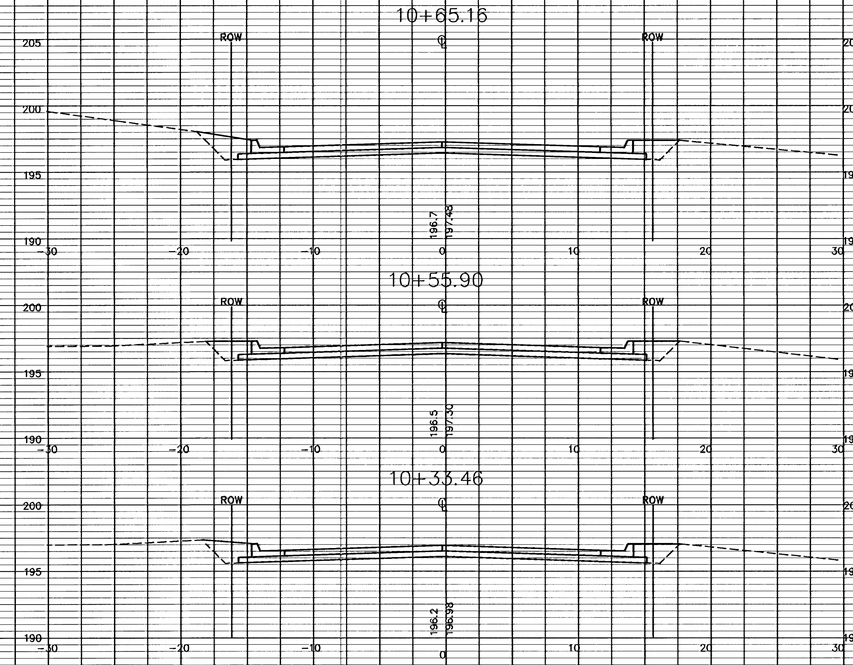

MKEC
ENGINEERING
CONSULTANTS, INC.
411 N. WEBB ROAD
WICHITA, KS. 67206
316 - 684 - 9600

PAVING PLANS - PHASE II
BRIGHTON COURTS ADDITION
WICHITA, KANSAS

CROSS SECTIONS
SHEET TITLE

472-83817
PROJECT NUMBER

SRS
DESIGN BY

KWS
DRAWN BY

GJA
CHECKED BY

ISSUED
JULY 2006
REVISED

SHEET NO.
22 of 24

H:\CIVIL\02280\DWG\PAV\PH2\XSEC\02280SX9.DWG

PLOTTED: Tuesday, July 18, 2006 @ 01:30PM