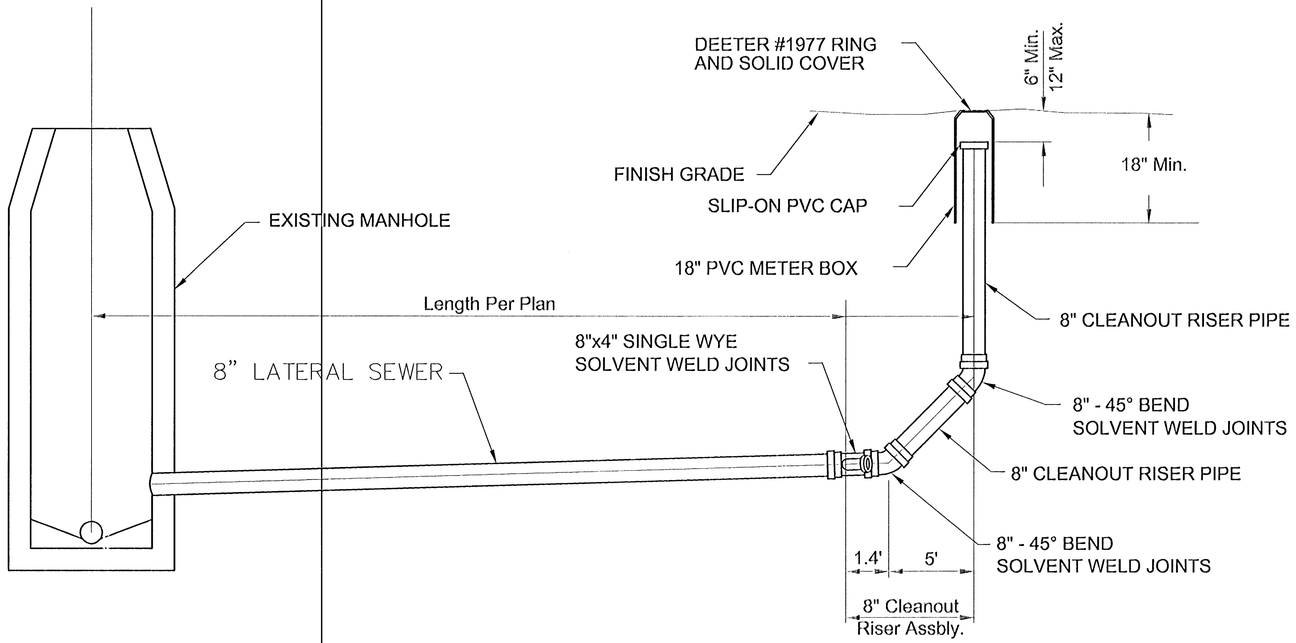



# 8" CLEANOUT RISER ASSEMBLY DETAIL

THE CITY OF WICHITA
CITY ENGINEER'S OFFICE
CITY HALL – SIXTH FLOOR
455 NORTH MAIN STREET
WICHITA, KANSAS 67202
(316) 268-4021
(316) 268-4174 FAX

8" CLEANOUT RISER ASSEMBLY DETAIL

JAMES L. ARMOUR P.E. – CITY ENGINEER

| PROJECT NUMBER | INDEX CODE |
|---|---|
| 468 84110 | (622230) |
| DATE: SEP 06 | SHEET 4 OF 5 |

CLEANOUT.DWG