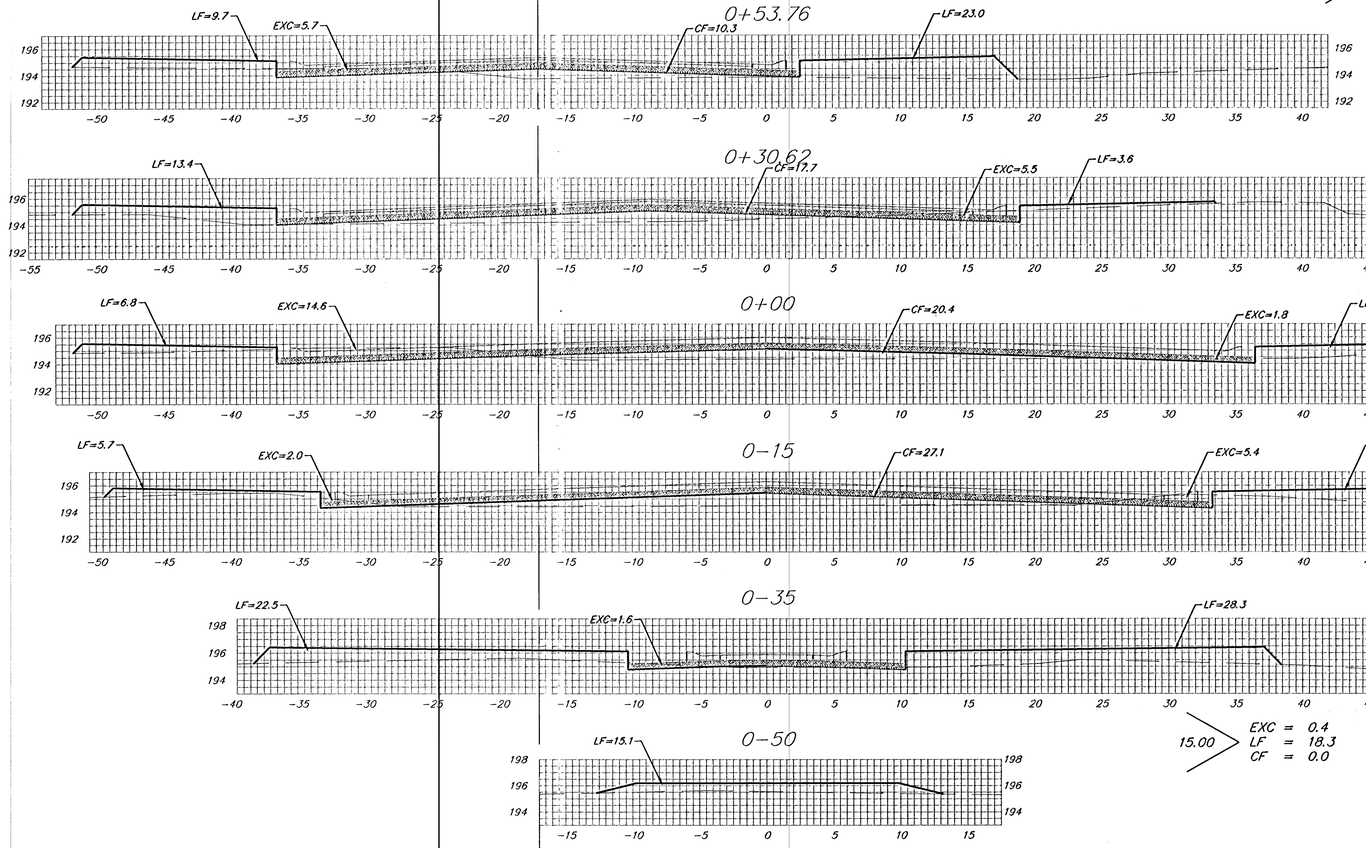


BURTON CT.
℄

Sheet Totals:

Excavation	=	29.7 C.Y.
Loose Fill	=	120 C.Y.
Compacted Fill	=	56.1 C.Y.

Baughman

Baughman Company, P.A. 315 Ella St. Wichita, KS 67211 P 316.262.7271 F 316.262.0149
ENGINEERING | SURVEYING | PLANNING | LANDSCAPE ARCHITECTURE

PROJECT NUMBER 472-84060

Eng\Details\XSgrid2004.dwg

0601-E467