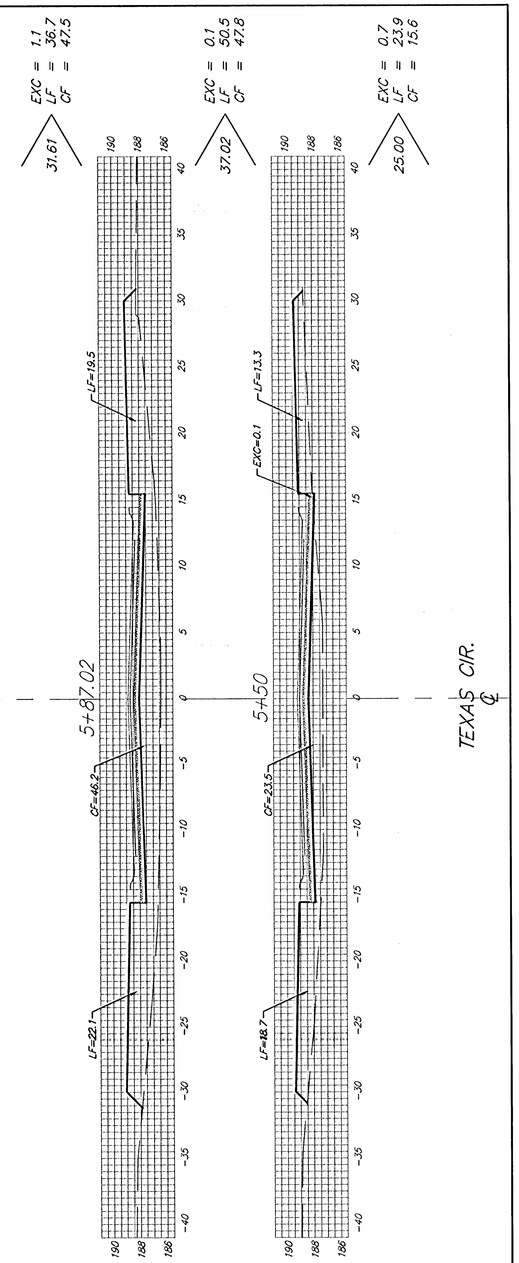


Sheet Totals:

Excavation	=	*1.9 C.Y.*
Loose Fill	=	*111.1 C.Y.*
Compacted Fill	=	*110.9 C.Y.*

Baughman

Baughman Company, P.A. 315 Ella St. Wichita, KS 67211 P 316-262-7271 F 316-262-0149
ENGINEERING | SURVEYING | PLANNING | LANDSCAPE ARCHITECTURE

PROJECT NUMBER 472-84060

SHEET **34** OF **37**

Eng\Details\XSgrid2004.dwg

06-01-E467