
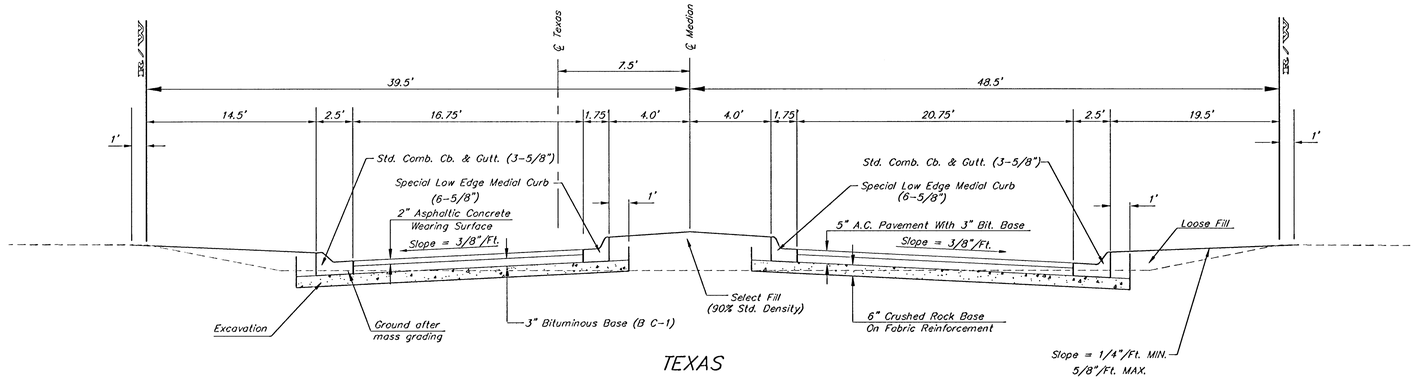


TEXAS

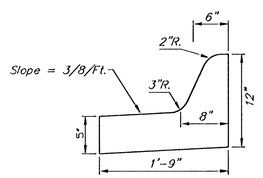

Medial Curb Detail
(Low Edge)
Not to Scale

Note: To be paid as Medial Curb & Gutter (6 5/8")

Baughman

ENTRANCE DETAILS

Baughman Company, P.A. 315 Ella St. Wichita, KS 67211 P 316.263.7271 F 316.263.0149
ENGINEERING | SURVEYING | PLANNING | LANDSCAPE ARCHITECTURE

PROJECT NUMBER 472.83723
DESIGN STAFF
DRAWN STAFF
APPROVED
DATE 08/05
REVISIONS
SCALE NONE
SHEET 6 OF 39

/Entrdet