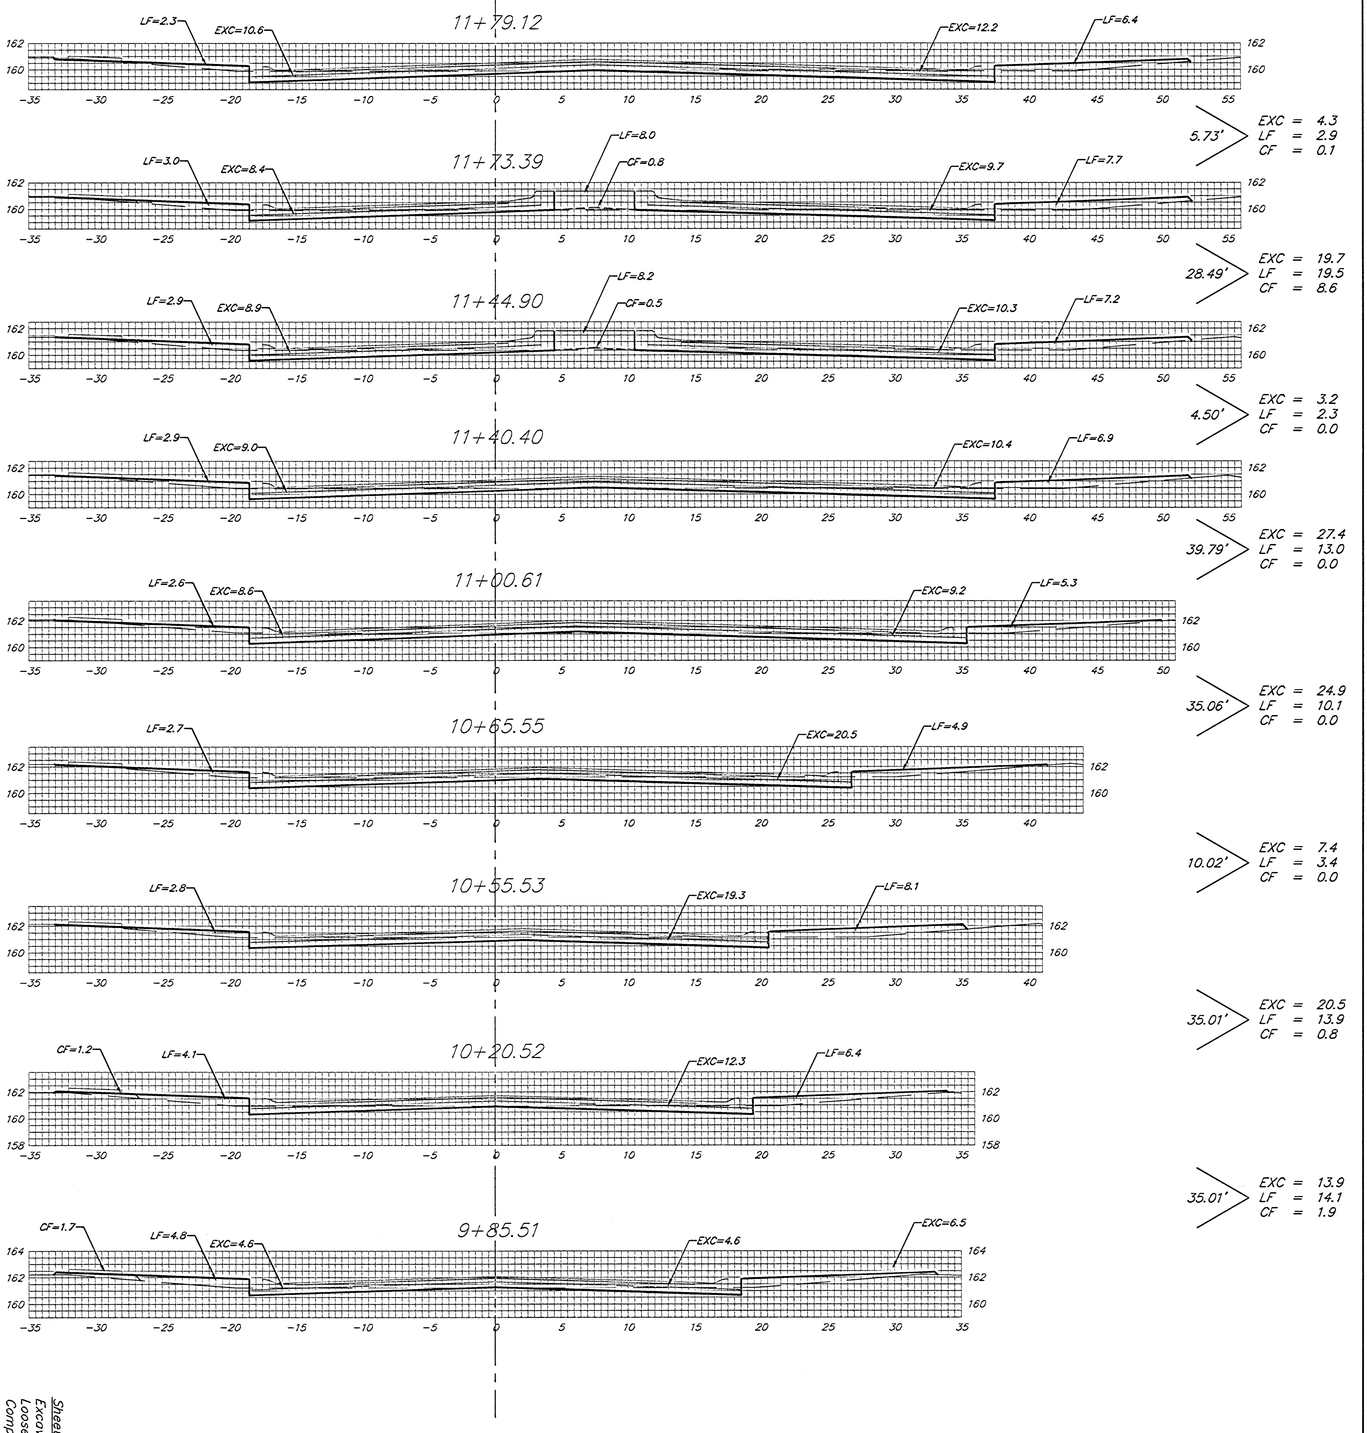


Sheet Totals:

Excavation = 231.3 C.Y.
Loose Fill = 127.1 C.Y.
Compacted Fill = 14.9 C.Y.

Baughman

Baughman Company, P.A. 1415 Elm St. Wichita KS 67211 P 316.263.2131 F 316.263.1139
ENGINEERING | SURVEYING | PLANNING | LANDSCAPE ARCHITECTURE

PROJECT NUMBER
47283723

SHEET
33 OF **39**

0505-EPA1

ShawWood(PAVES)