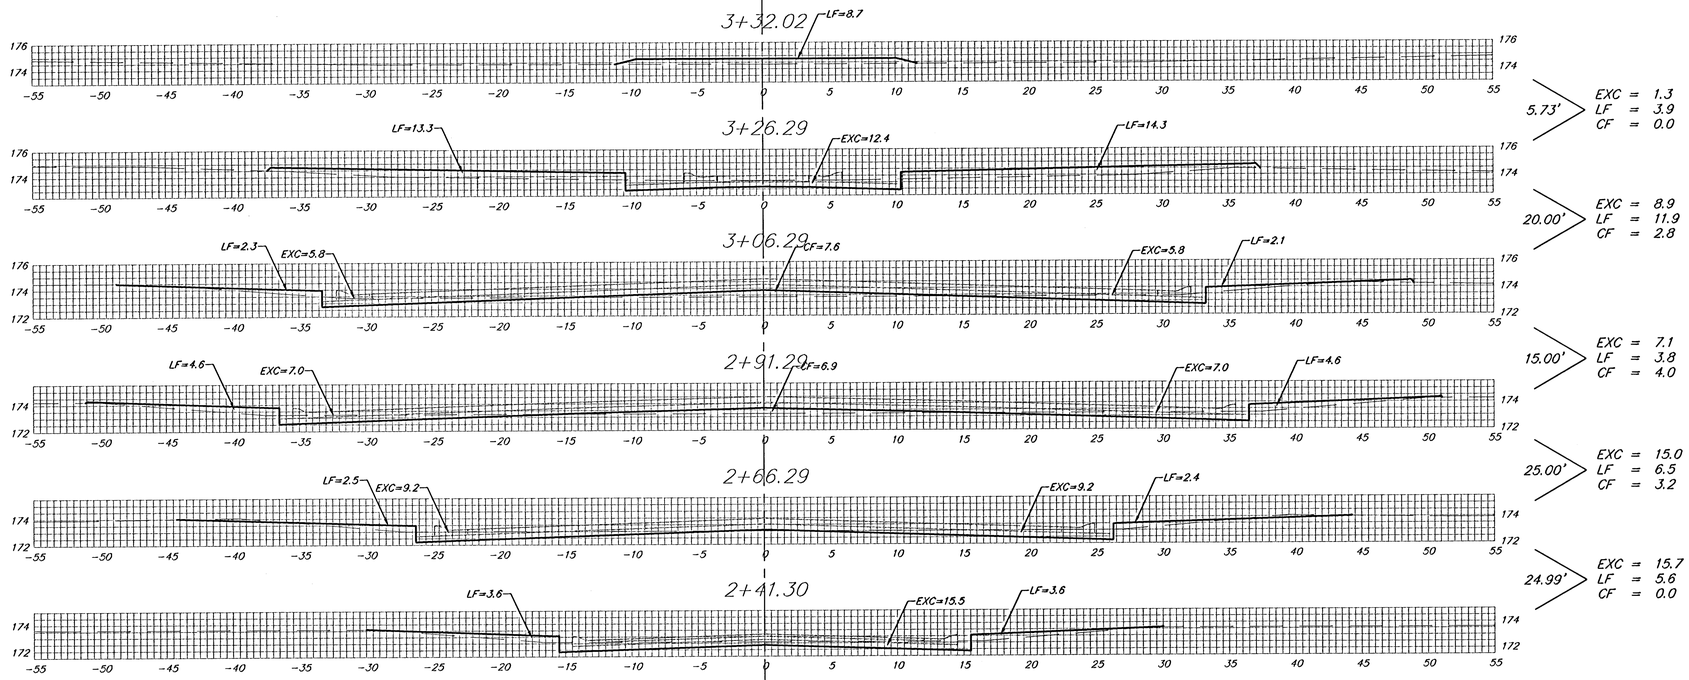


Sheet Totals:

Excavation	=	48.0 C.Y.
Loose Fill	=	31.7 C.Y.
Compacted Fill	=	10.0 C.Y.

Baughman

Baughman Company, P.A. 315 Ella St. Wichita, KS 67211 P 316.262.7271 F 316.262.0149
ENGINEERING | SURVEYING | PLANNING | LANDSCAPE ARCHITECTURE

PROJECT NUMBER	SHEET
472-83723	37 OF 39

ShadowWoods\Ph3\XS6 05-05-E24Z