
PT #	NORTHING	EASTING	DESC
4001	5490.0576	7979.1258	IRON
4002	5551.7137	7954.3613	IRON
4003	5554.0576	7979.1258	IRON
4004	5490.0576	8197.6676	IRON
4005	5554.0576	8197.6676	IRON
4007	5613.1359	8329.3657	IRON
4008	5928.7099	8295.2422	IRON
4009	5904.3842	8349.0959	IRON
4010	6002.8123	8315.2685	IRON
4011	6061.4236	8258.0695	IRON
4012	6101.5048	8307.9644	IRON
4013	6050.6922	8357.0502	IRON
4014	6079.4612	8401.8203	IRON
4015	6021.3665	8429.1005	IRON
4016	6187.0889	8469.5193	IRON
4017	5187.5686	8533.5175	IRON
4018	6422.3889	8467.7542	IRON
4019	6423.0686	8531.7525	IRON
4020	6458.1501	8431.6560	IRON
4021	6459.1668	8567.3136	IRON
4022	6522.1483	8431.1764	IRON
4023	6558.2465	8466.7375	IRON
4024	6460.4722	8741.4780	IRON
4025	6524.4704	8740.9983	IRON
4026	6525.0100	8812.9963	IRON
4027	6461.0118	8813.4760	IRON
4028	6662.4129	8465.9568	IRON
4029	5613.2736	7925.8605	IRON
4030	5586.3851	7867.7829	IRON
4031	5524.8252	7896.2837	IRON
4032	**5455.0446**	**7851.3140**	**IRON**
4033	5439.0509	7913.2834	IRON
4034	5400.1632	7837.1496	IRON
4035	5384.1694	7899.1190	IRON
4036	5634.3826	7822.5984	IRON
4037	5697.5094	7869.8856	IRON
4038	5531.1036	8300.1194	MH
4039	5593.0532	8333.0167	MH
4040	5824.2292	8348.6774	MH
4041	5987.6250	8381.2112	MH
4042	6070.2624	8498.2415	MH
4043	6132.3473	8538.9315	MH
4044	6480.1062	8536.7748	MH
4045	5092.0123	7870.6146	IRON
4046	5031.6633	7811.0653	IRON
4047	5031.0446	7705.1666	IRON
4048	5030.3538	7621.1681	IRON
4049	5029.3862	7411.0722	IRON
4050	5173.5697	7620.3325	IRON
4051	5195.6048	7704.2636	IRON
4052	5244.6954	7737.9243	IRON
4053	5282.0071	7675.9627	IRON
4054	5311.7322	7725.7690	IRON
4055	5316.5529	7655.7319	IRON
4056	5345.8412	7705.8138	IRON
4057	5303.2225	7837.9634	IRON
4058	5358.4632	7905.6452	IRON
4059	5405.6012	7631.2583	IRON
4060	5406.0359	7689.8566	IRON
4061	5507.0966	7630.4976	IRON
4062	5507.3313	7688.4959	IRON
4063	5839.2879	7653.9618	IRON
4064	5882.5773	7701.1007	IRON
4065	5927.8898	7683.3453	IRON
4066	5927.4102	7619.3471	IRON
4067	6384.5139	7679.9229	IRON
4068	6384.0343	7615.9247	IRON
4069	6453.0217	7747.4114	IRON
4070	6517.0199	7746.9317	IRON
4071	6477.5667	7653.7946	IRON
4072	6508.9813	7702.5504	IRON
4073	6501.9538	7638.0814	IRON
4074	6533.3684	7686.8372	IRON
4075	6571.2980	7675.5289	IRON
4076	6570.8573	7617.5246	IRON
4077	6765.8239	7616.0633	IRON
4078	6766.2586	7674.0617	IRON
4079	6998.4056	7396.3140	IRON
4080	7001.5459	7815.3082	IRON
4081	6657.5556	7817.8804	IRON
4082	6454.9987	8011.1937	IRON
4083	6455.4784	8075.1919	IRON
4084	6406.9757	8011.5543	IRON
4085	6407.3554	8075.5325	IRON
4086	6377.6542	8086.1300	IRON
4087	6337.5731	8036.2352	IRON
4088	6472.6839	8866.7646	IRON
4089	6507.5660	8913.1030	IRON
4090	6593.5177	8880.4848	IRON
4091	6593.9974	8944.4830	IRON
4092	6987.4223	8877.5325	IRON
4093	6987.9019	8941.5307	IRON
4094	6703.4813	9227.9380	IRON
4095	6998.4056	7396.3140	IRON
4096	7001.5459	7815.3082	IRON
4097	6657.5556	7817.8804	IRON
4098	6454.9987	8011.1937	IRON
4099	6455.4784	8075.1919	IRON
4106	6406.9757	8011.5543	IRON
4107	6407.3554	8075.5325	IRON
4108	6337.5731	8036.2352	IRON
4109	6377.6542	8086.1300	IRON
4110	6277.3584	8885.8545	IRON
4111	6277.7931	8943.8528	IRON
4112	6333.3670	8885.4347	IRON
4113	6333.8017	8943.4330	IRON
4114	6362.3694	8951.9278	IRON
4115	6390.4475	8963.9159	IRON
4116	6394.4236	8903.5901	IRON
4117	6412.5017	8915.5782	IRON
4118	6436.0307	8894.3560	IRON
4119	6364.6839	9037.3658	IRON
4120	6364.6839	9063.4767	IRON
4121	6422.6839	9063.4767	IRON
4122	6422.6839	9037.3658	IRON
4123	6470.9188	8940.6944	IRON
4124	6472.6839	8866.7646	IRON
4125	6507.5660	8913.1030	IRON
4126	6593.5177	8880.4848	IRON
4127	6593.9974	8944.4830	IRON
4128	6987.4223	8877.5325	IRON
4129	6987.9019	8941.5307	IRON
4130	6514.4610	9180.8948	IRON
4131	6500.4533	9237.1779	IRON
4132	6703.4813	9227.9380	IRON
4133	6689.4737	9284.2211	IRON
4134	6355.1224	9687.8930	IRON
4135	5884.2232	9428.9453	IRON
4136	5793.3586	9297.0687	IRON
4137	5685.6290	9036.2818	IRON
4138	5607.7868	8944.9549	IRON
4139	5458.1227	8881.7671	IRON
4140	5175.7087	8720.5365	IRON
4141	5121.7327	8668.4636	IRON
4142	5040.8862	8533.8059	IRON
4143	5040.1692	8411.0920	IRON
4144	5095.1683	8410.7705	IRON
4145	5617.4616	8265.5121	IRON

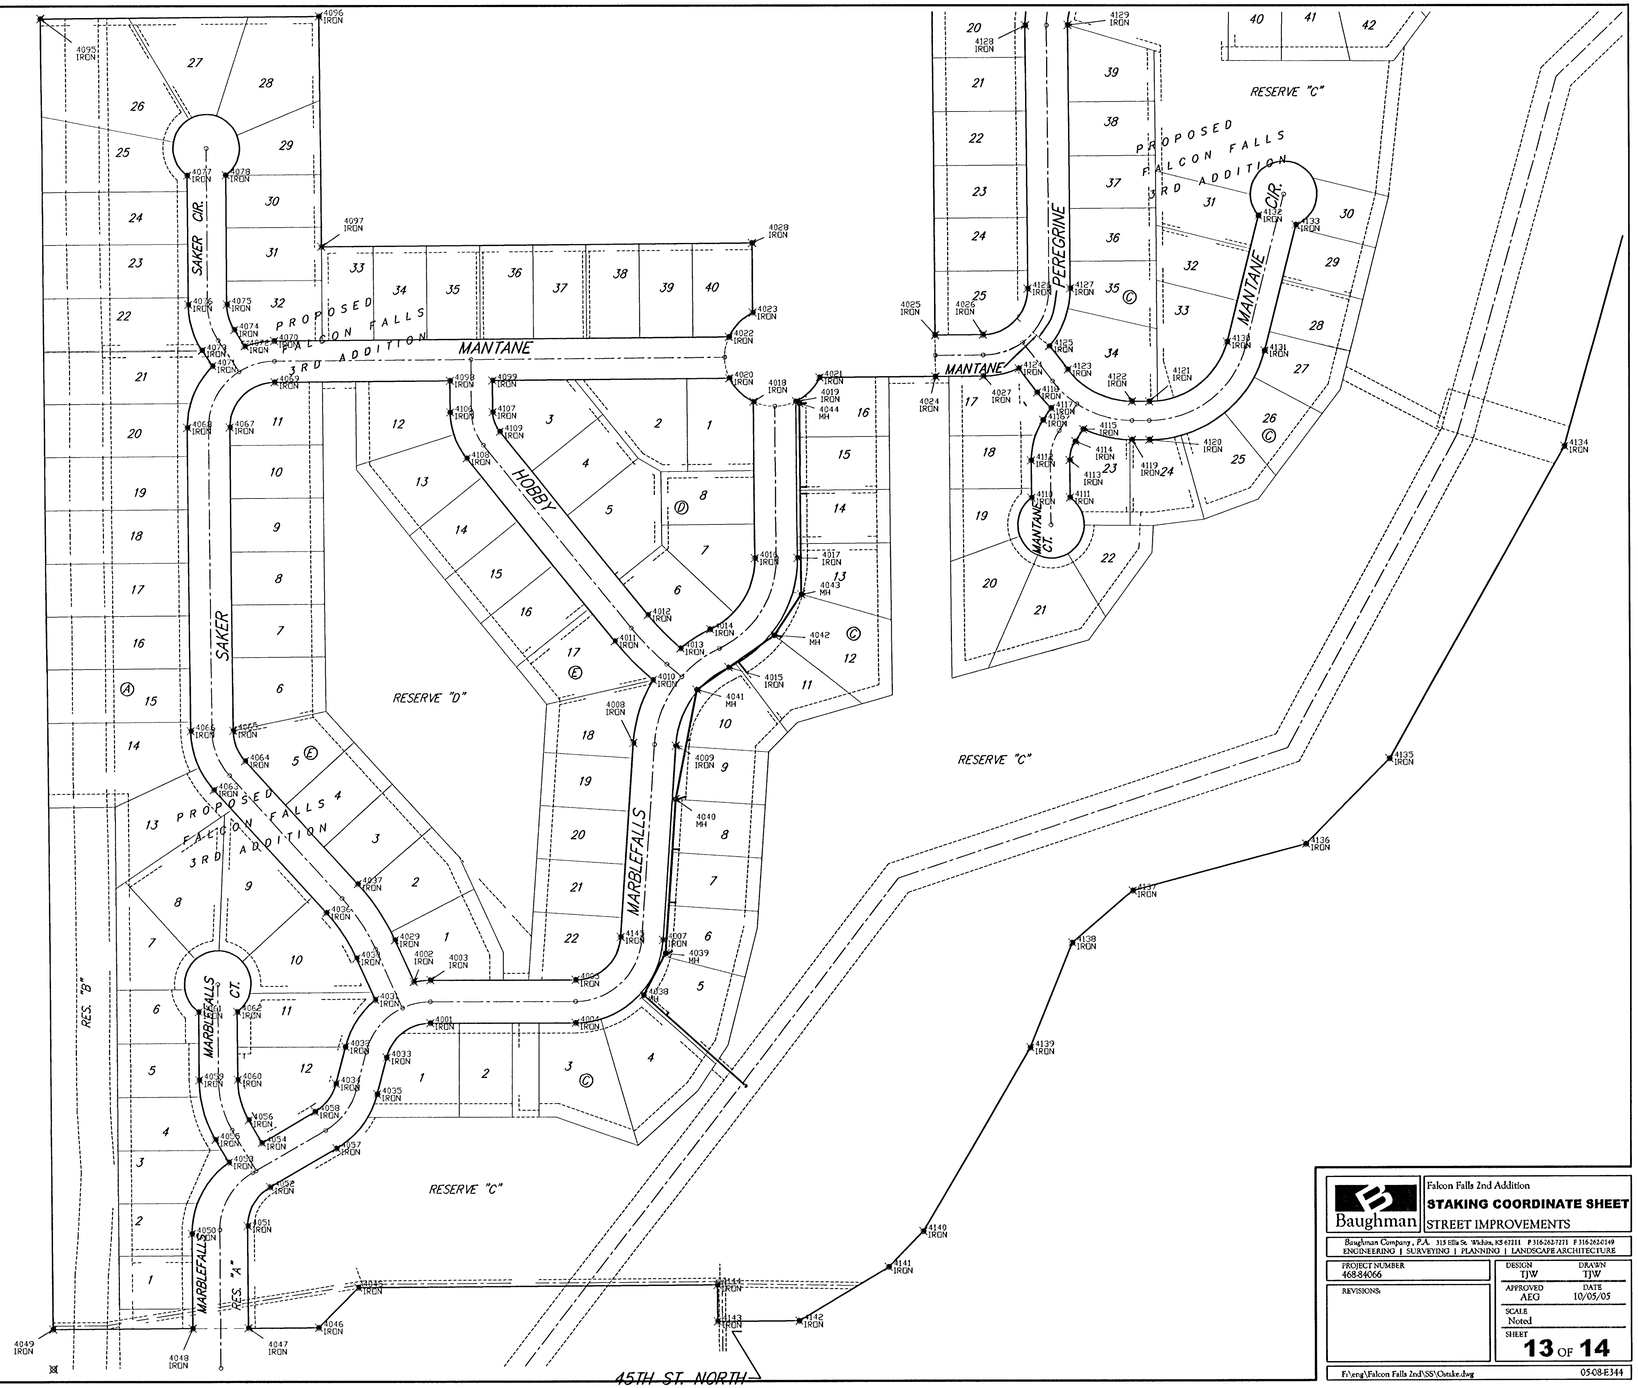

Baughman

Falcon Falls 2nd Addition

STAKING COORDINATE SHEET

STREET IMPROVEMENTS

Baughman Company, P.A. 315 Ella St. Wichita, KS 67211 P 316.263.7271 F 316.263.4549
ENGINEERING | SURVEYING | PLANNING | LANDSCAPE ARCHITECTURE

PROJECT NUMBER 468.84066	DESIGN TJW / DRAWN TJW
REVISIONS:	APPROVED AEG / DATE 10/05/05
	SCALE Noted
	SHEET 13 OF 14

F:\eng\Falcon Falls 2nd\SS\Cstake.dwg 0508-E344