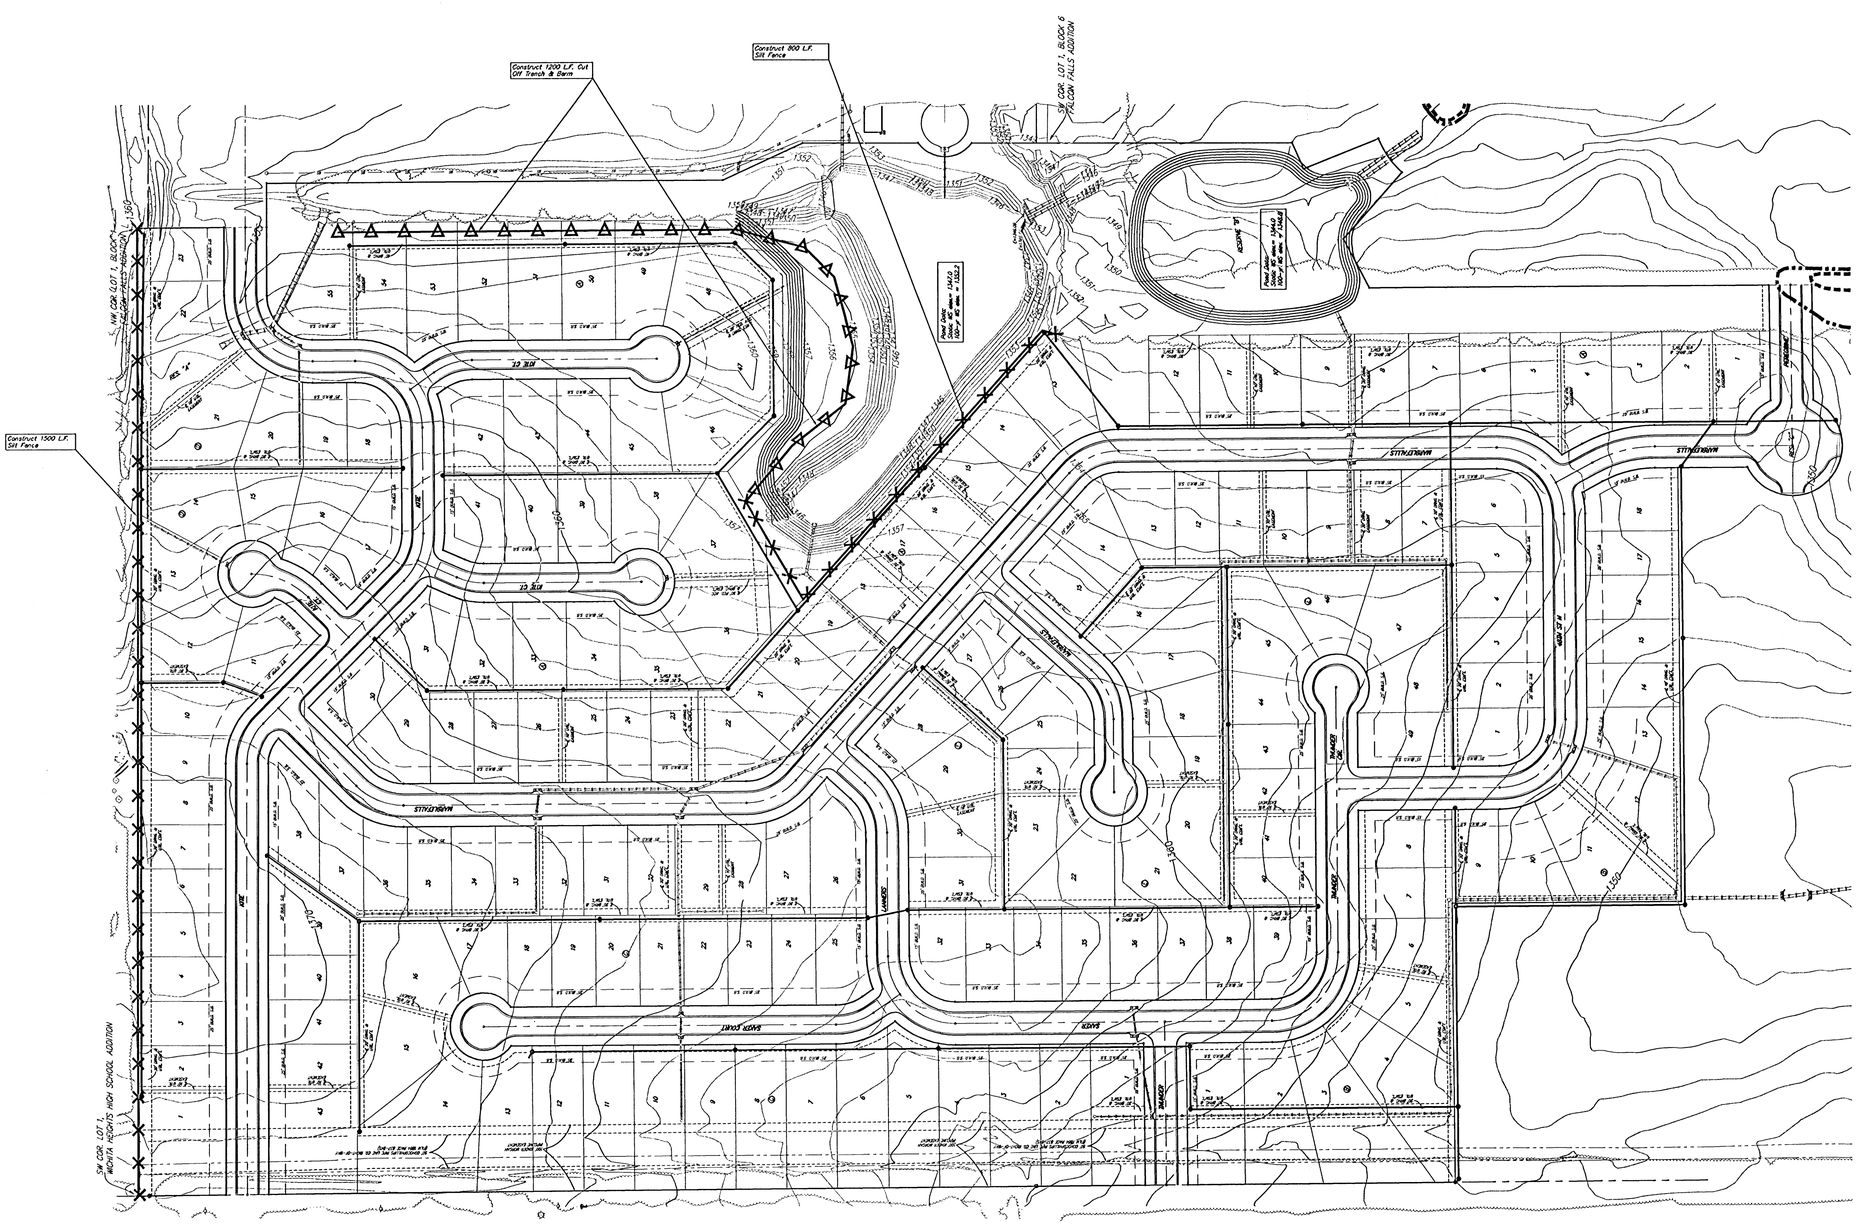
Construct 1200 L.F. Cut Off Trench & Berm
Construct 800 L.F. Silt Fence
Construct 1500 L.F. Silt Fence
SW COR. LOT 1, BLOCK 6 FALCON FALLS ADDITION
NW COR. LOT 1, BLOCK 1 FALCON FALLS ADDITION
SW COR. LOT 1, WICHITA HEIGHTS HIGH SCHOOL ADDITION
