
PERFORATED
TUBE
SIGN POST
NSTALLATION

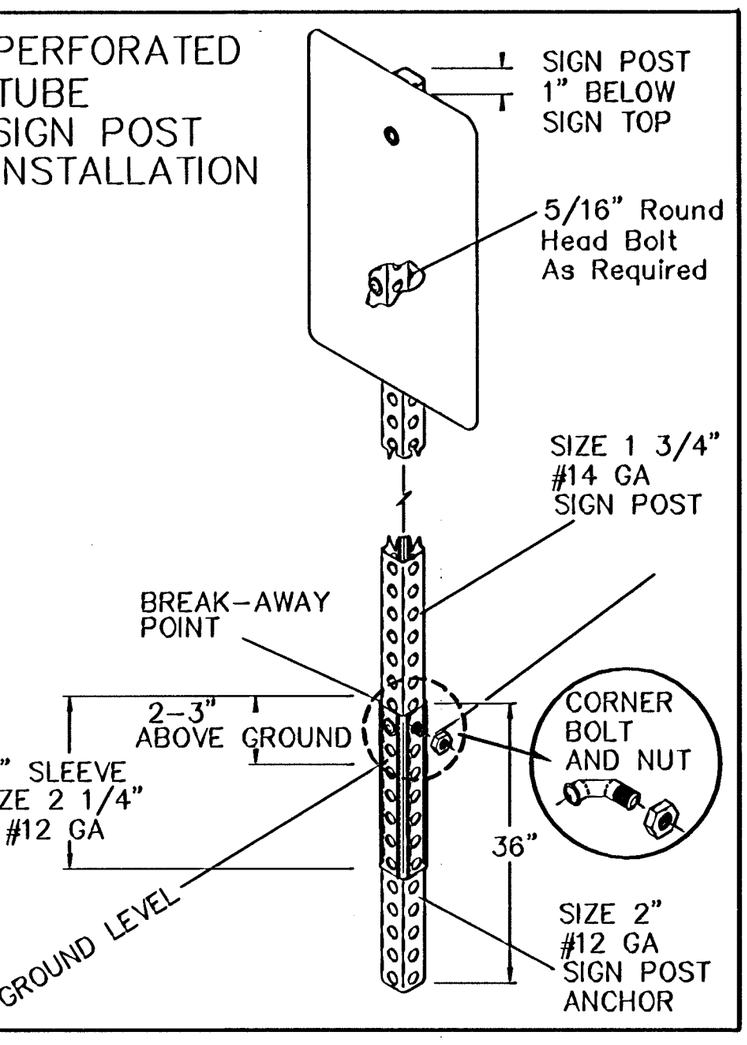

MOUNTING INSTALLATION

R SECTION

crements

ka

3"

to 48" by 6" Increments

0000

3" Numbers

3 3/4"


3" Direction


N

2 1/2" Min.


1 1/2" Min.

B
RO

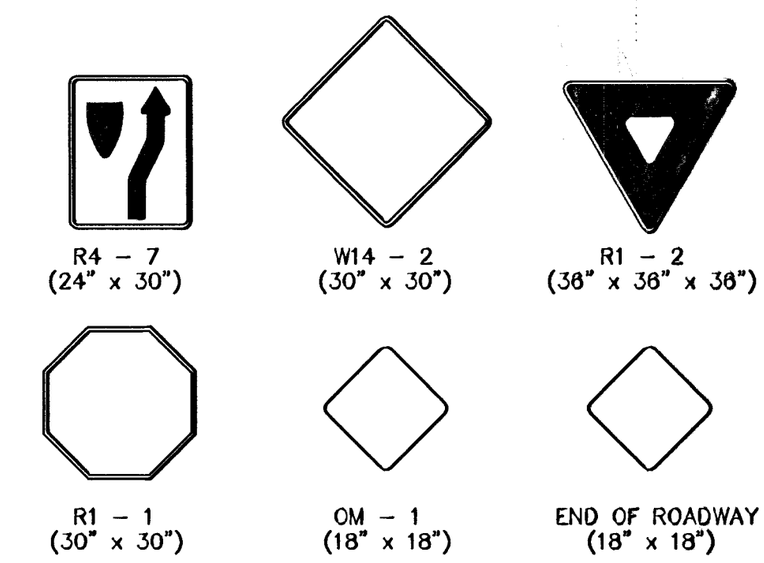


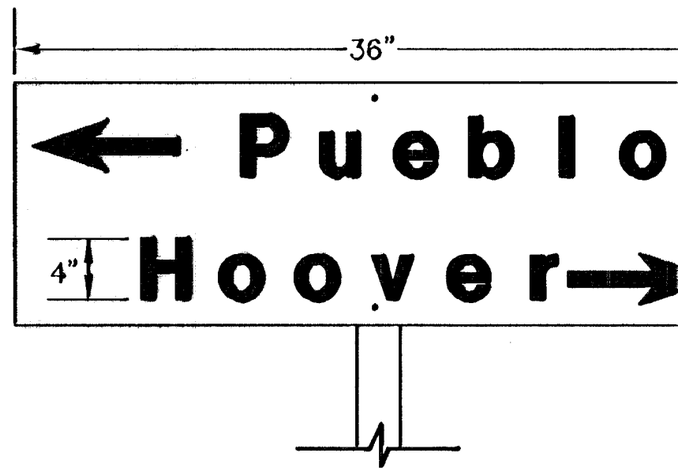

FLAT PLATE STREET NAME SIGN

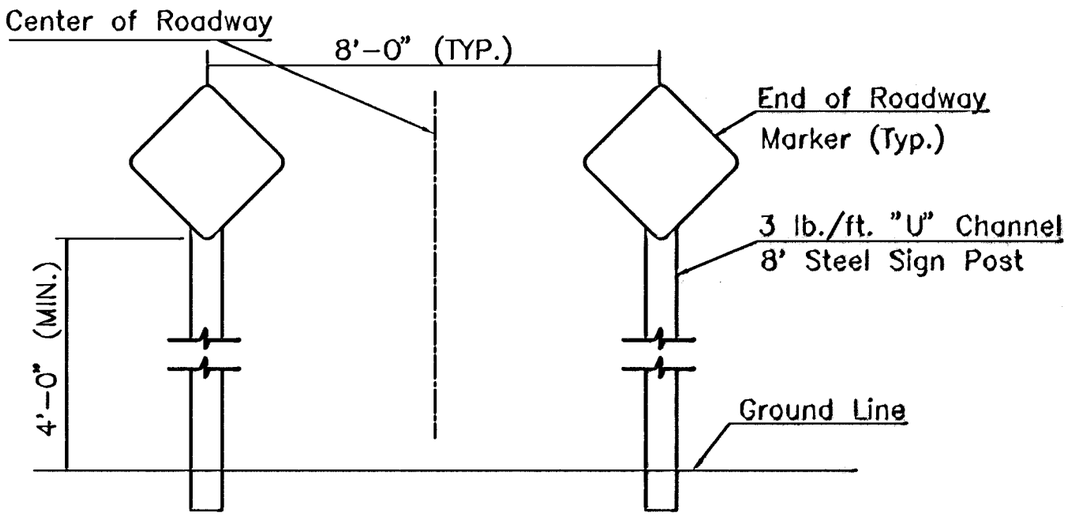


TYPICAL END OF ROADWAY SIGN MOUNTING INSTALLATION

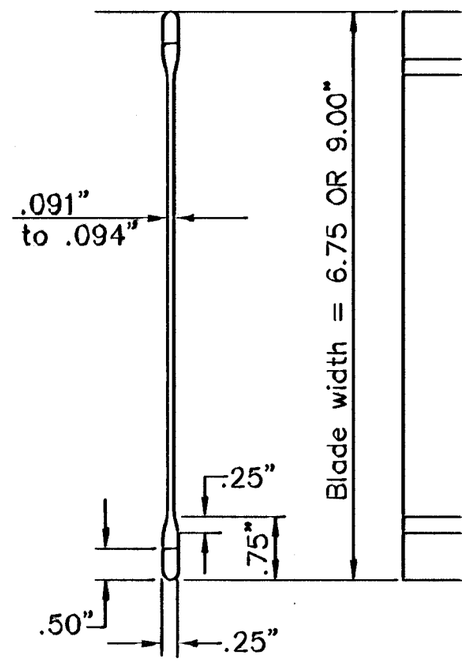


STREET NAME SI

BLADE DETAILS

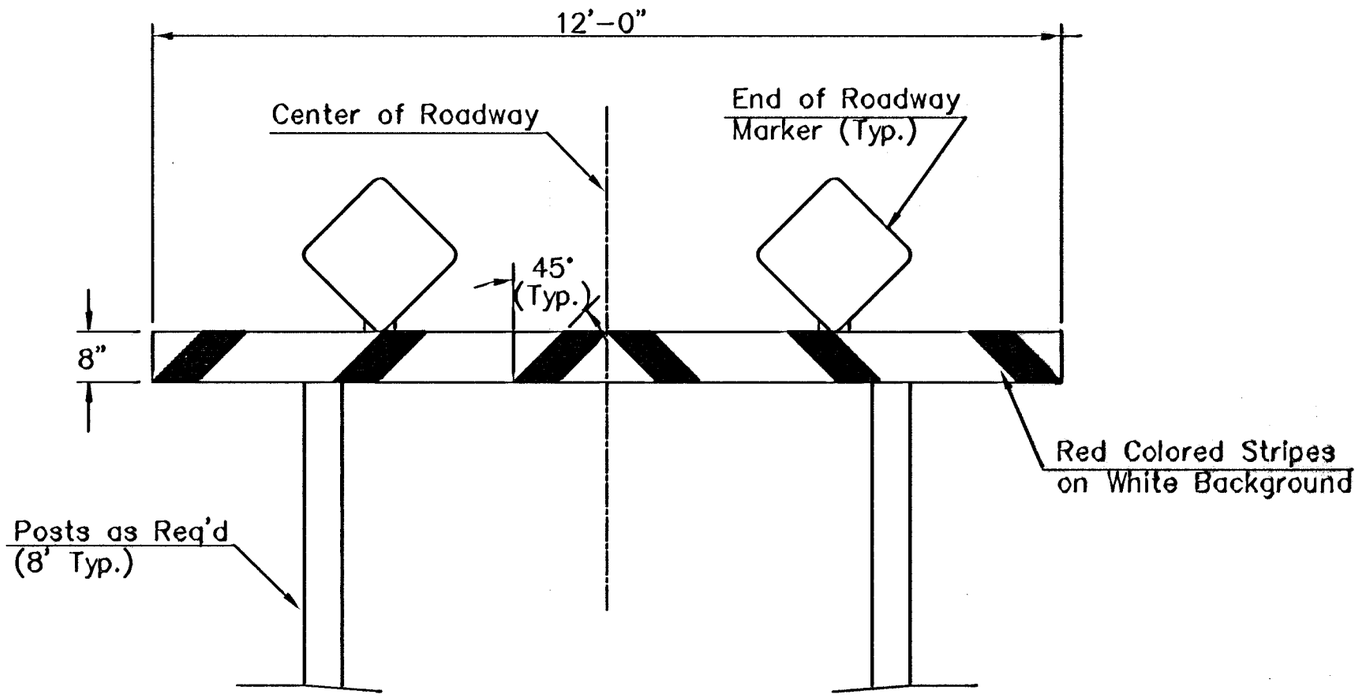

TYPE I BARRICADE DETAIL W/ E.O.R. MARKERS

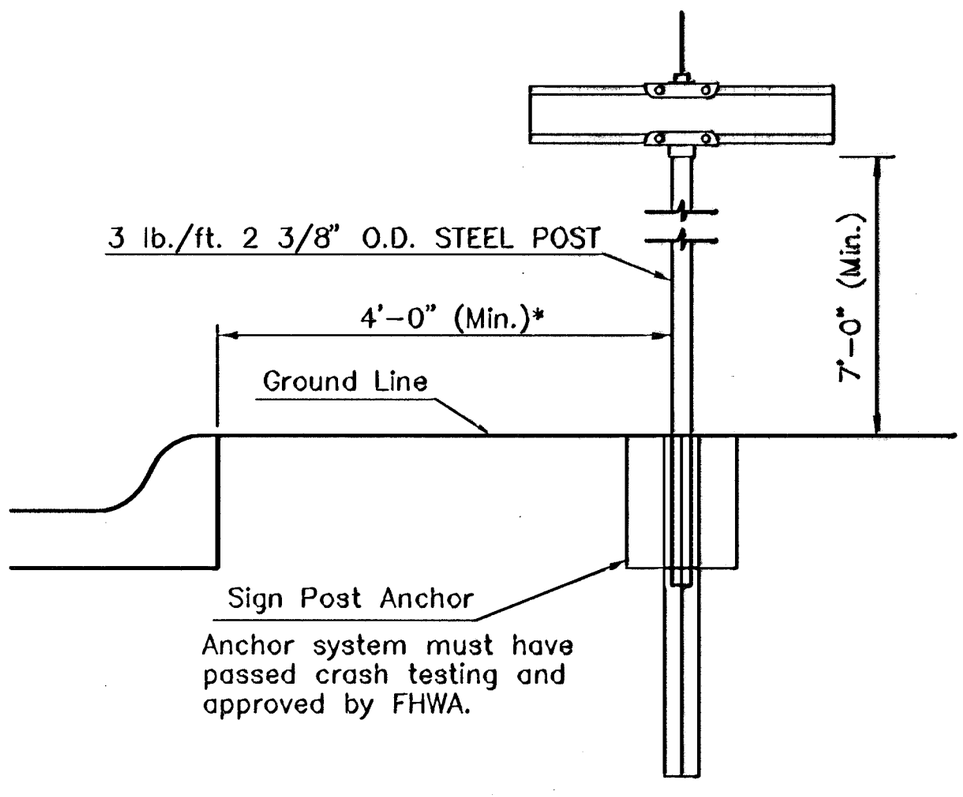

TYPICAL STREET NAME SIGN MOUNTING INSTALLATION

CURB AND GUTTER SECTION

SIGN ASSEMBLY

STATION	OFFSET	SIGN
16+90.00	22' RT.	SNS
TOTAL		

* FOR INFORMATION ONLY

STREET NAME	NO. BI 6 3/4" ST
Bridlewood	1
Bridlewood Ct 13201-13241	