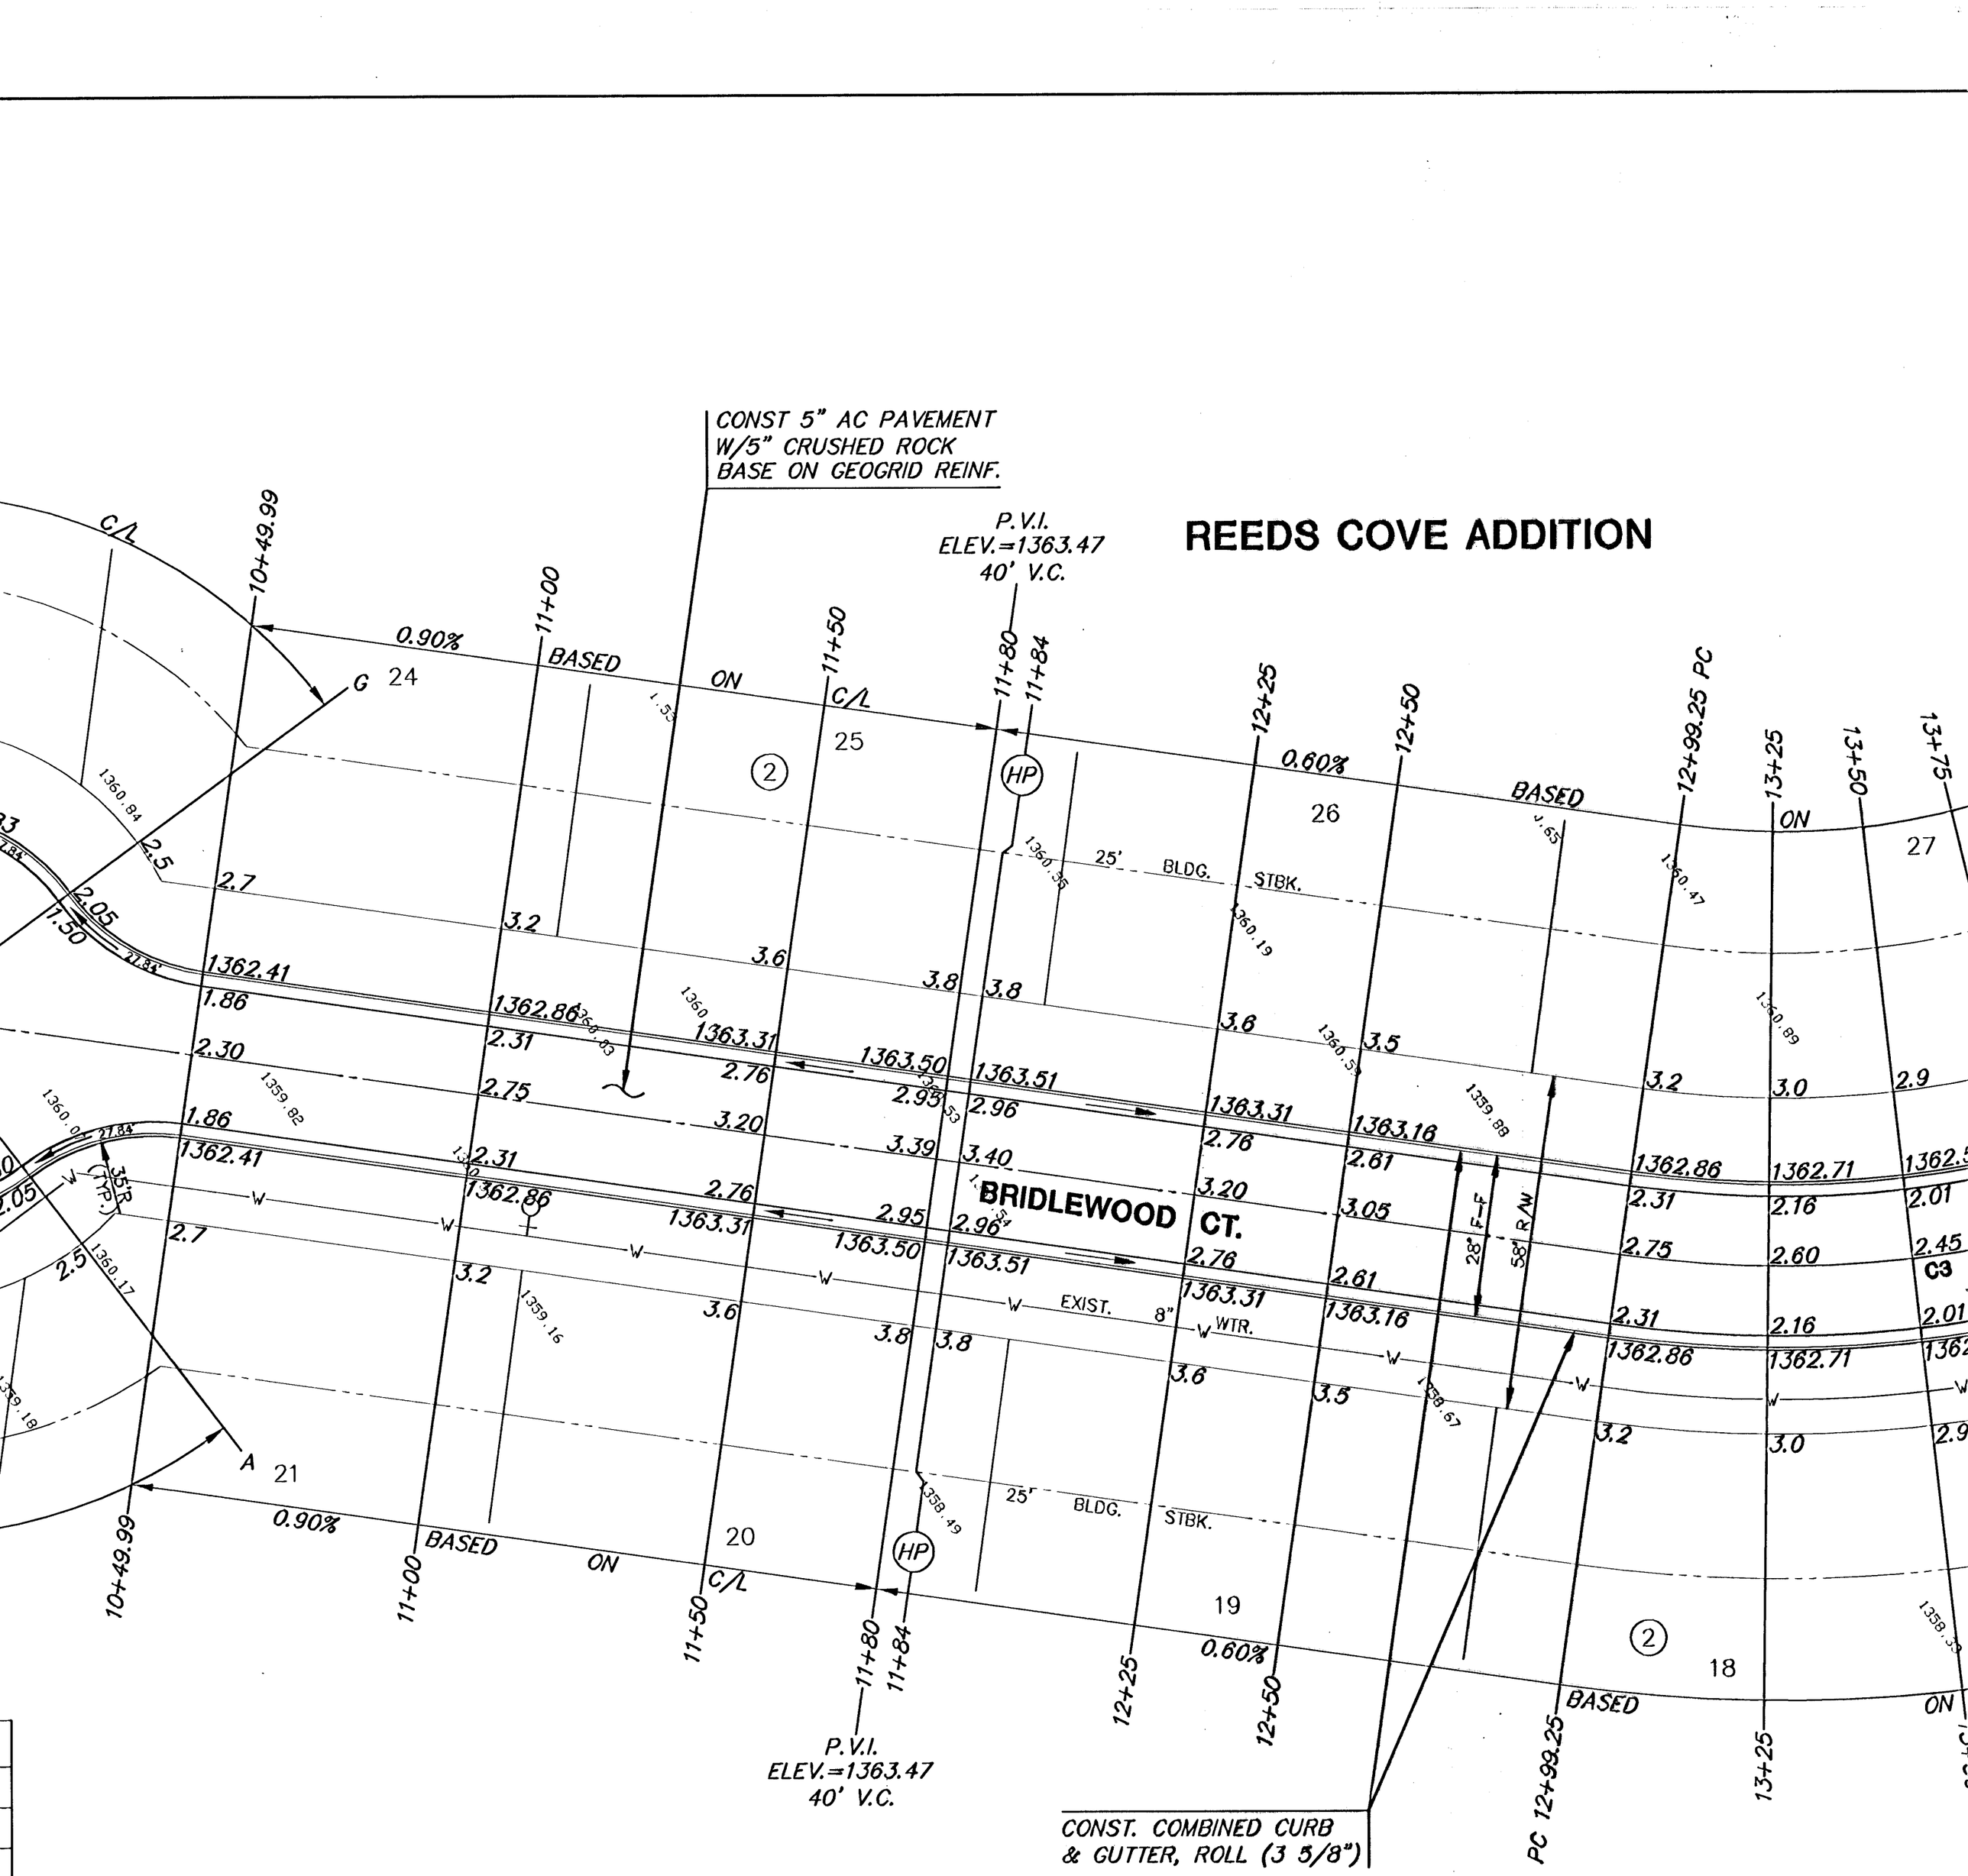


REEDS COVE ADDITION

S	
	ELEVATIONS
ETURN OF VALLEY GUTTER	
AT SURVEY SAS BLUE CONSTRUCTION	

NOTE:
TOP OF CURB ELEVATIONS SHOWN ARE FOR FULL CURB. CONSTRUCT CURB & GUTTER AS NOTED.

LEGEND

STREET SIGN & SIGN LOCATION (SEE SIGN ASSEMBLY TABLE FOR TYPE & STATION OF SIGN)

REEDS COVE ADDITION