
ESTIMATED LIMITS OF SEEDING (OMIT SEEDING ON LAKES, STREETS

SILT FENCE

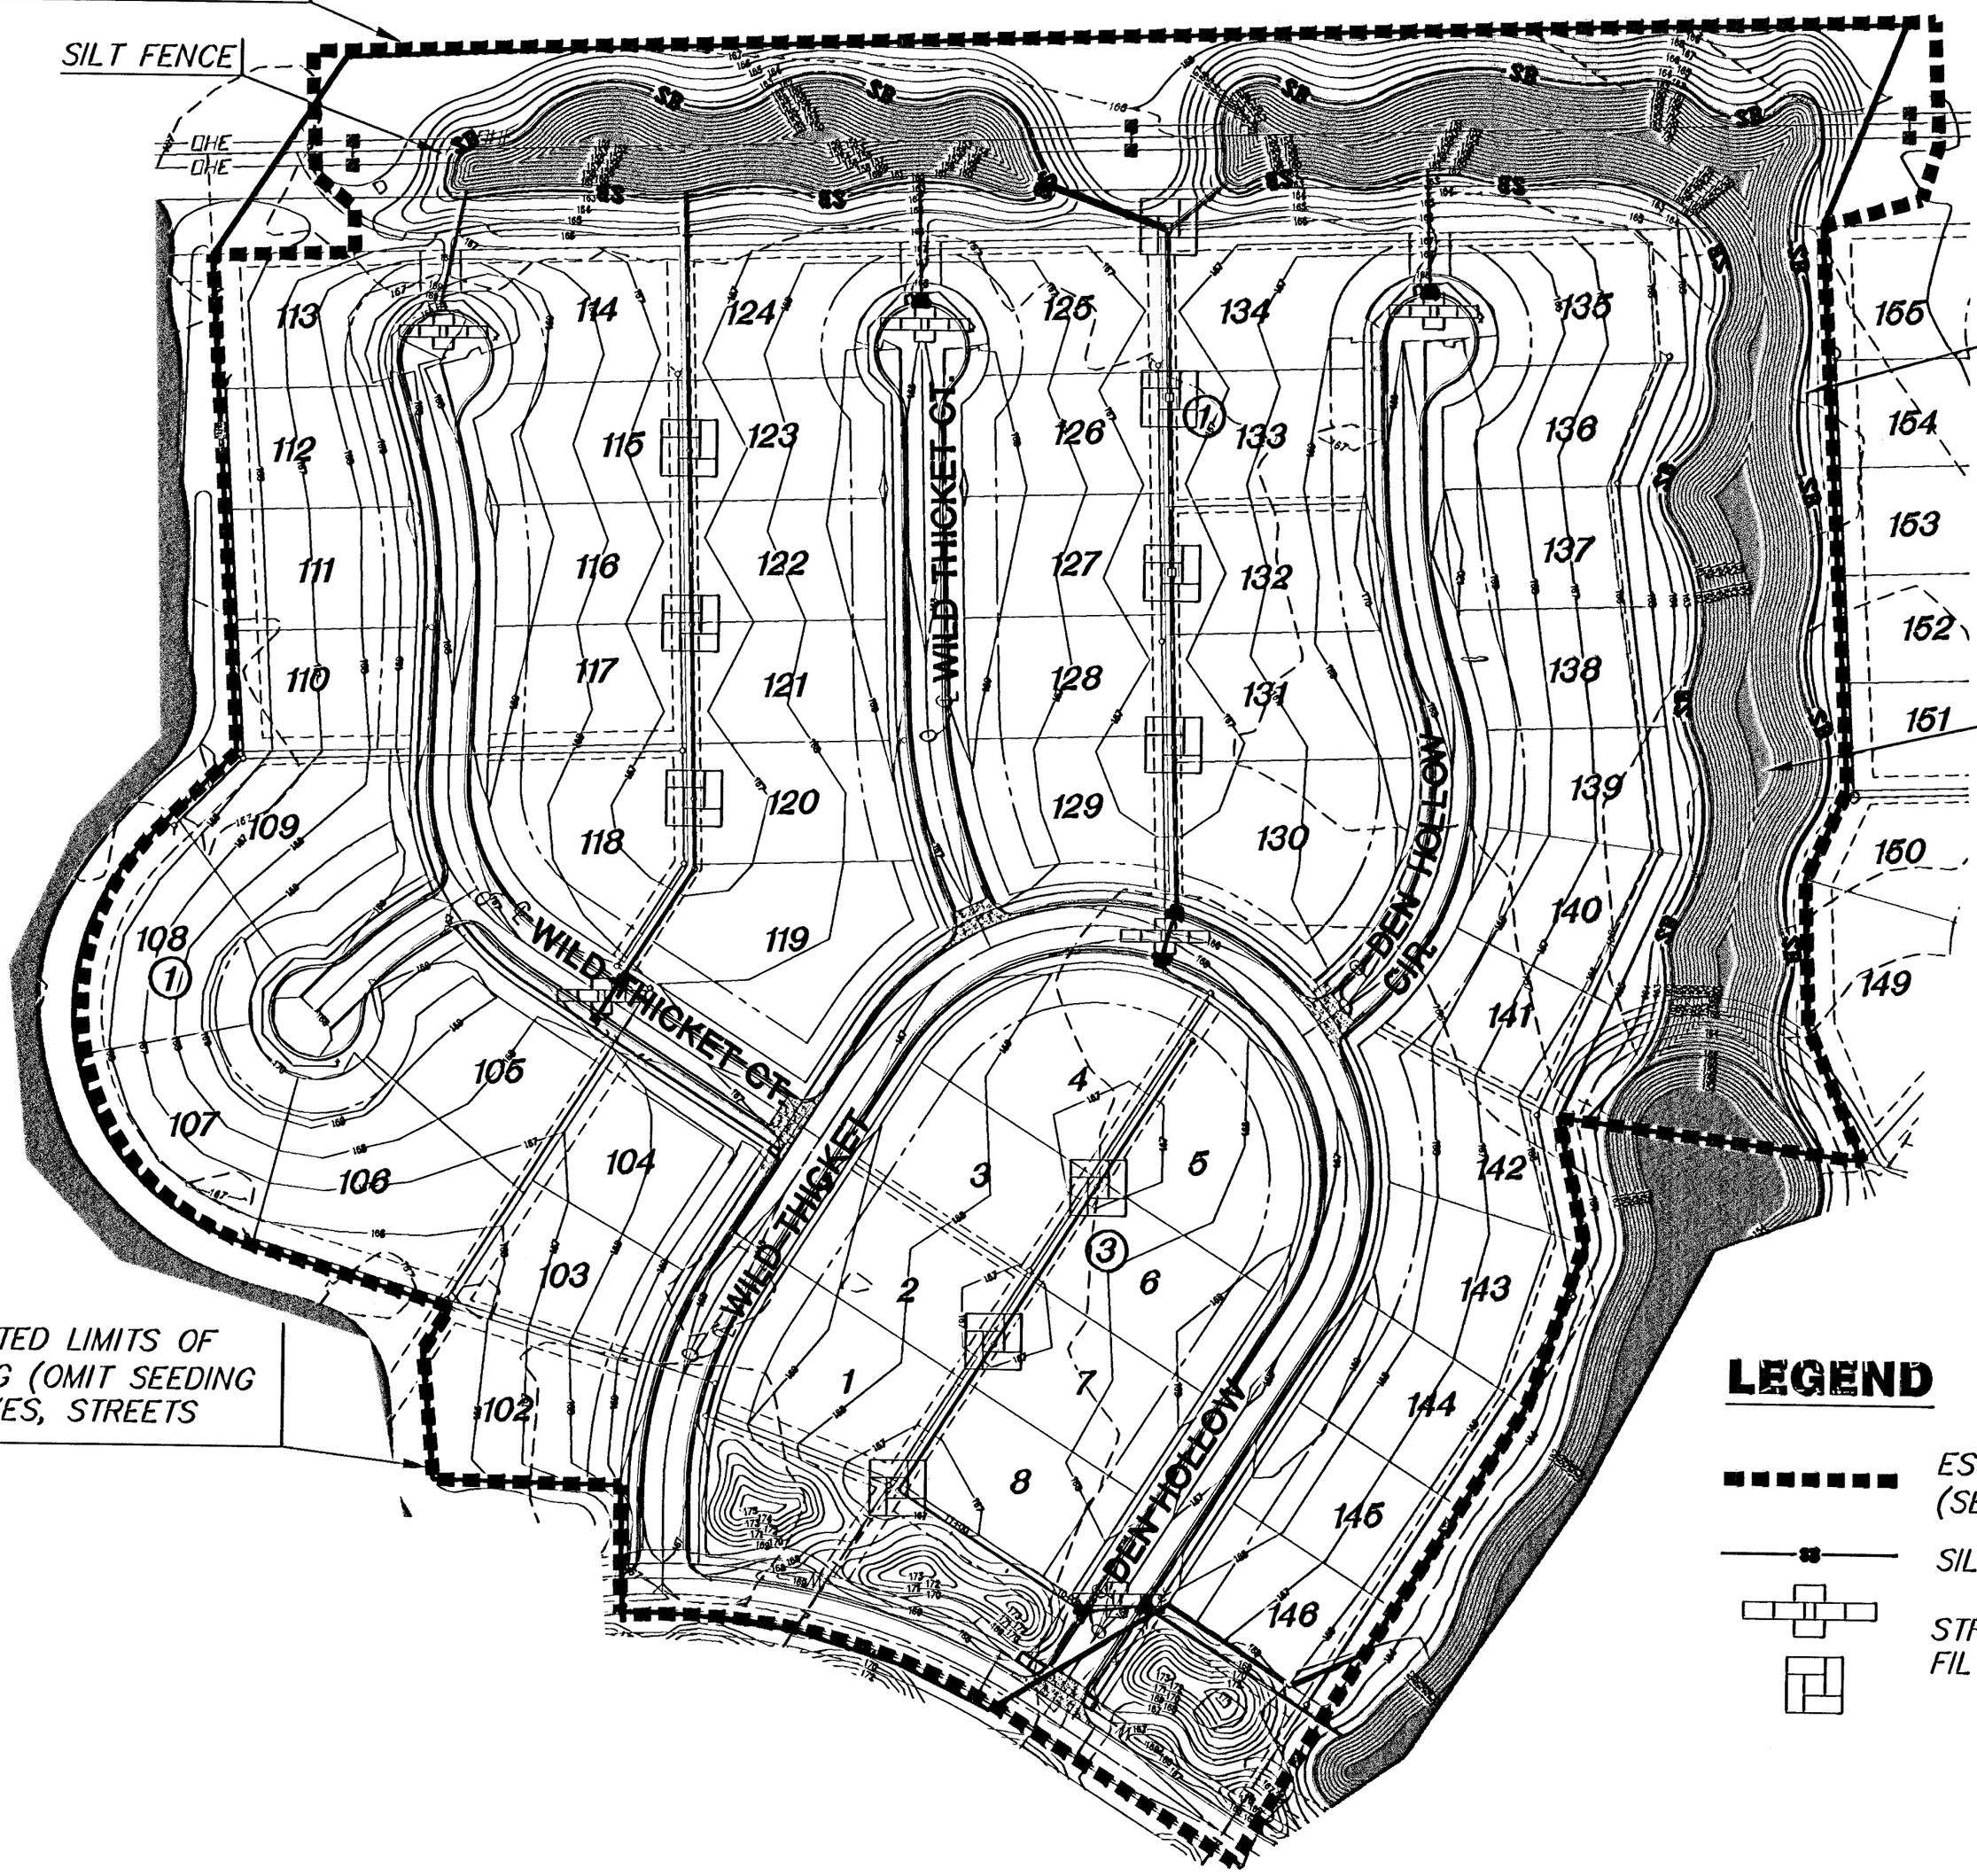

ESTIMATED LIMITS OF SEEDING (OMIT SEEDING ON LAKES, STREETS

SILT FEN

ESTIMATE SEEDING ON LAKE

LEGEND

ESTIMATED SEE (SEE KEY MAP

SILT FENCE

STRAW BALE D FILTER BERM C

0 100 200 400