
FOX RIDGE ADDITION PHASE 13, PART 2 DITCH GRADING PLAN

EARTH WORK
CUT = 5000 CY
FILL = 250 CY

EXCESS EXCAVATION SHALL BE WASTED ON SITE AT DEVELOPER APPROVED LOCATION

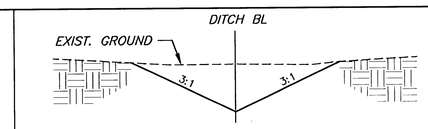

TYPICAL DITCH SECTION


STA. 10+41.3 TO 17+00
NO SCALE

PLAN DITCH GRADING

SCALE: 1"=20'

PROFILE DITCH GRADING

SCALE: HORIZ. 1"=20'
SCALE: VERT. 1"=5'

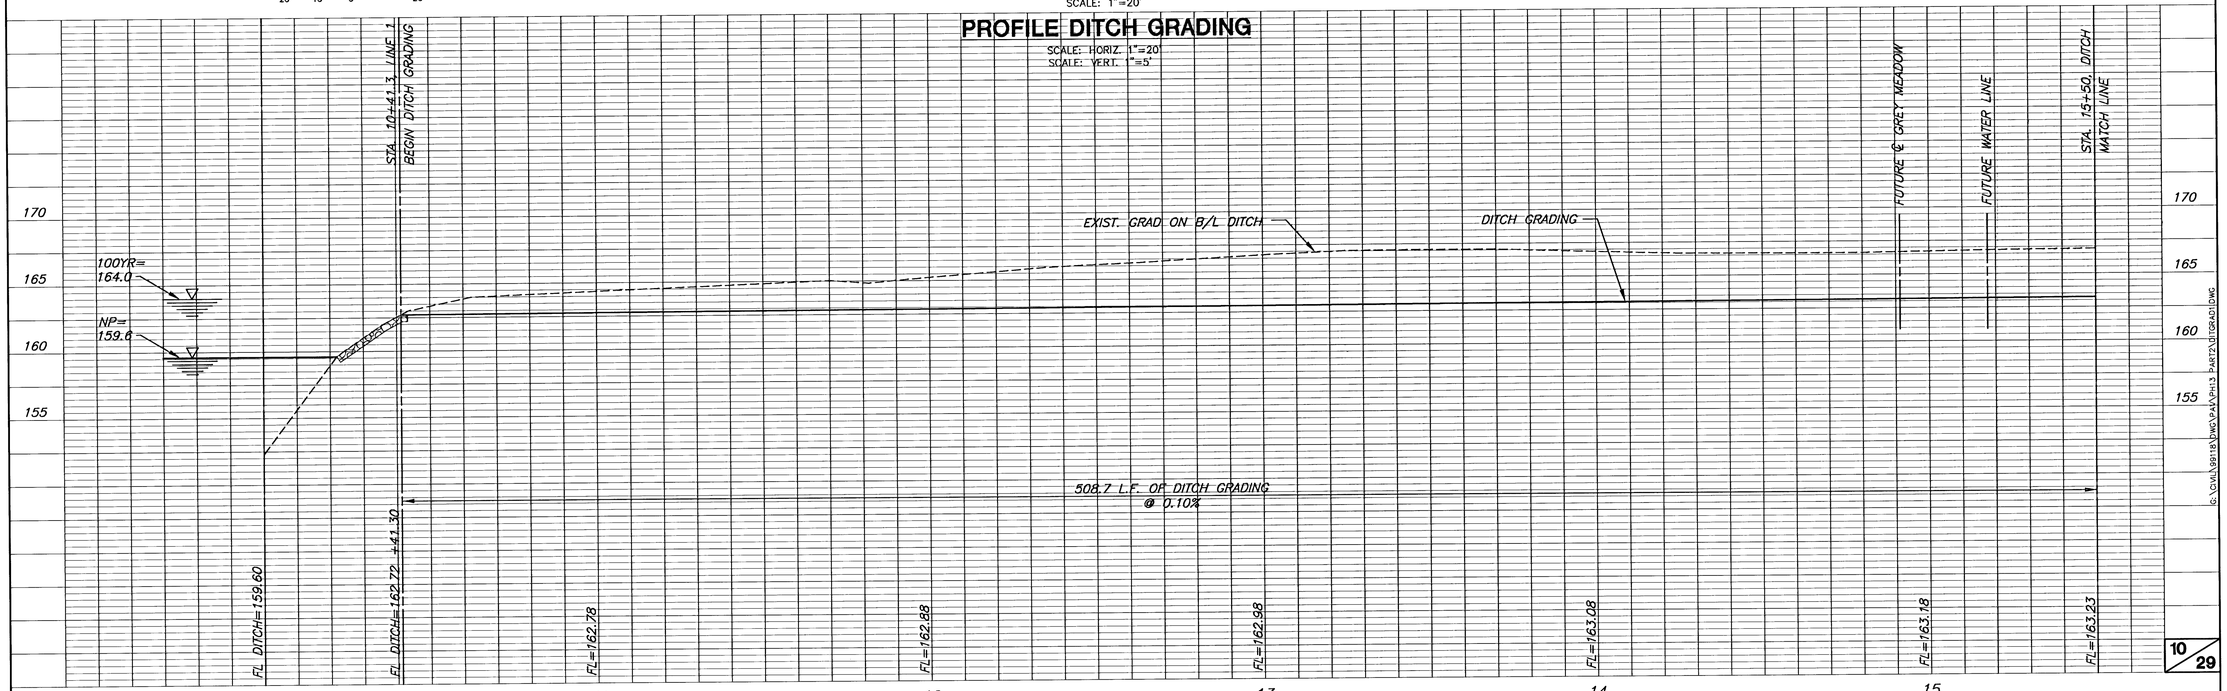

G:\CIVIL\98118\DWG\PLAT\PH13 PART2\DITCHGRADE.DWG