

FOX RIDGE ADDITION
PHASE 13, PART 2-SWS PLANS
LINE 1 & 2

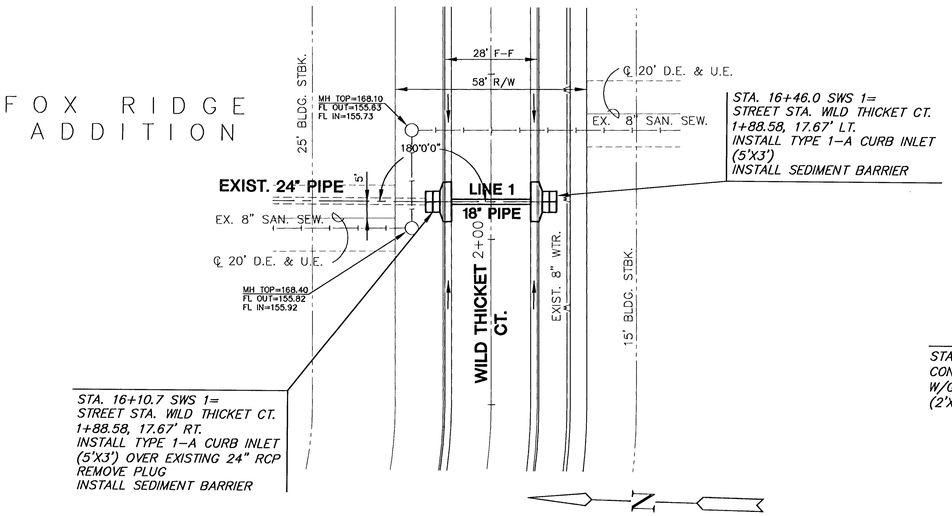

PLAN LINE 1

SCALE: 1"=20'

SCALE: 1"=20'

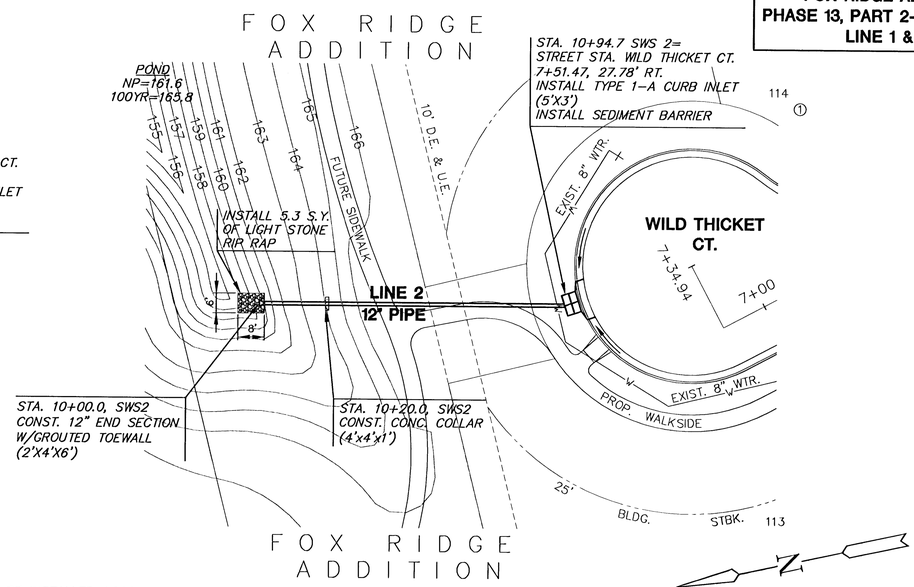

NOTE
RIPRAP SHALL BE INSTALLED ACCORDING TO STD SPEC WITH TOE WALLS ON ALL UNPROTECTED EDGES. THE TOE WALL SHOWN ON THE PLANS SHALL BE IN ADDITION TO THE STD SPEC.


PLAN LINE 2

SCALE: 1"=20'

SCALE: 1"=20'


PROFILE LINE 1

SCALE: HORIZ. 1"=20'
SCALE: VERT. 1"=5'

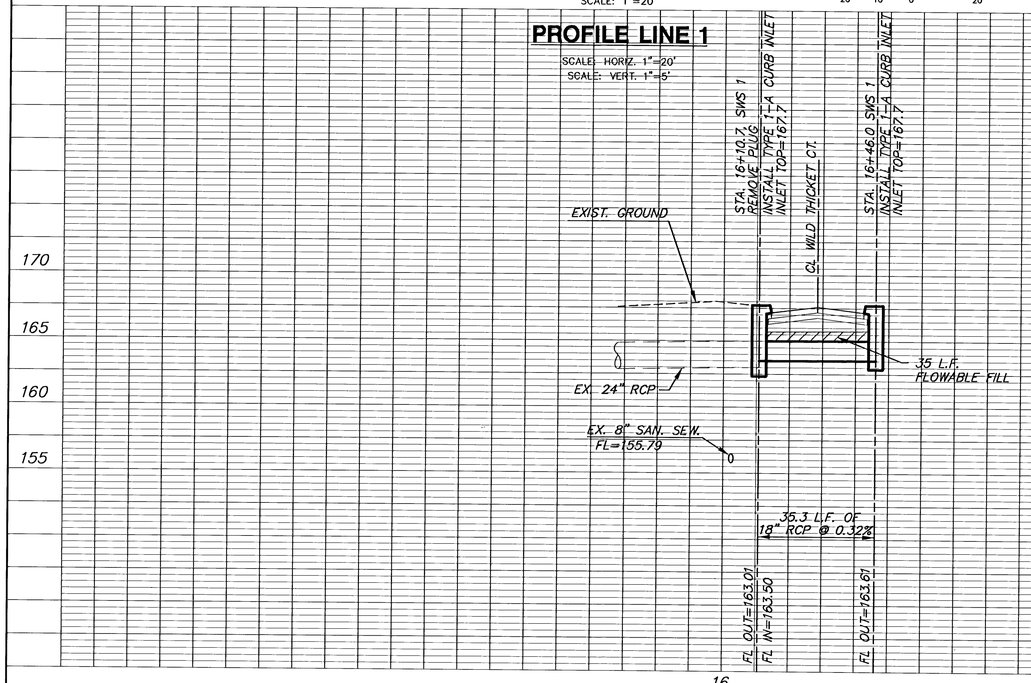

PROFILE LINE 2

SCALE: HORIZ. 1"=20'
SCALE: VERT. 1"=5'

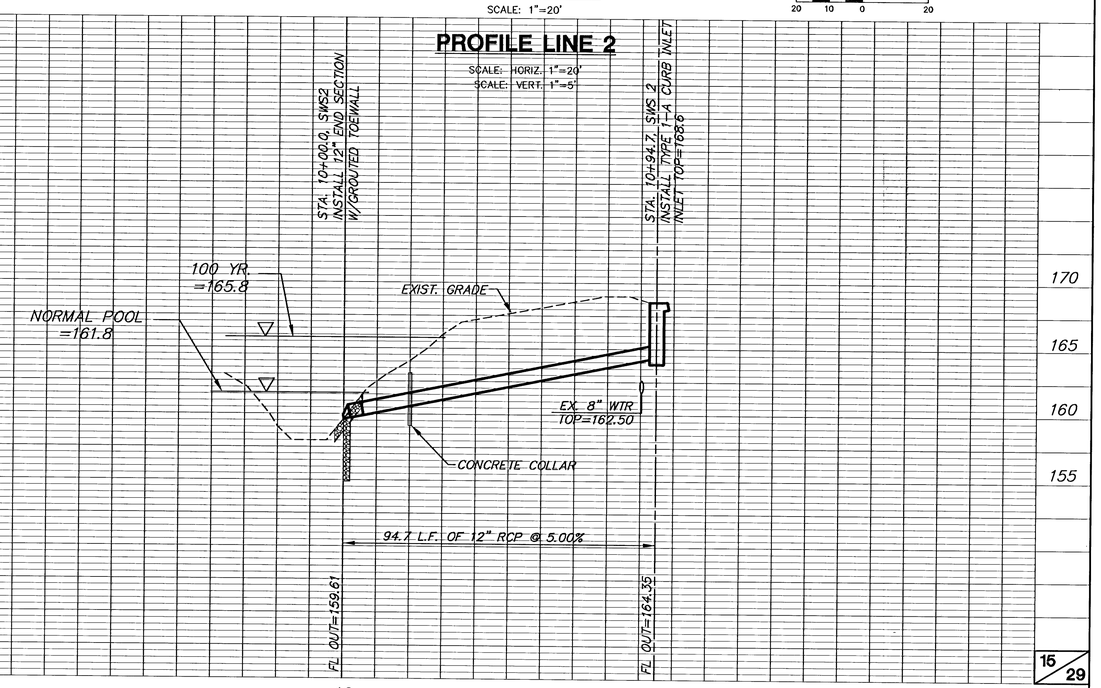

G:\CIVIL\99118\dwg\PAV\PH13 PART2\9911801