

FOX RIDGE ADDITION
PHASE 13, PART 2 PAVING PLANS
CROSS SECTIONS

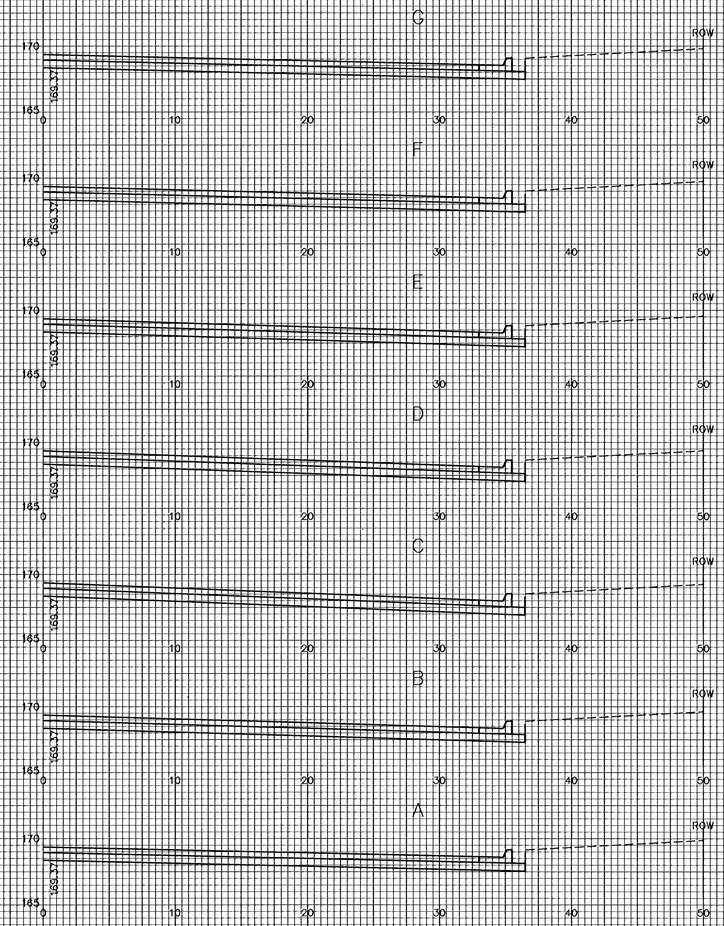

WILD THICKET CT.

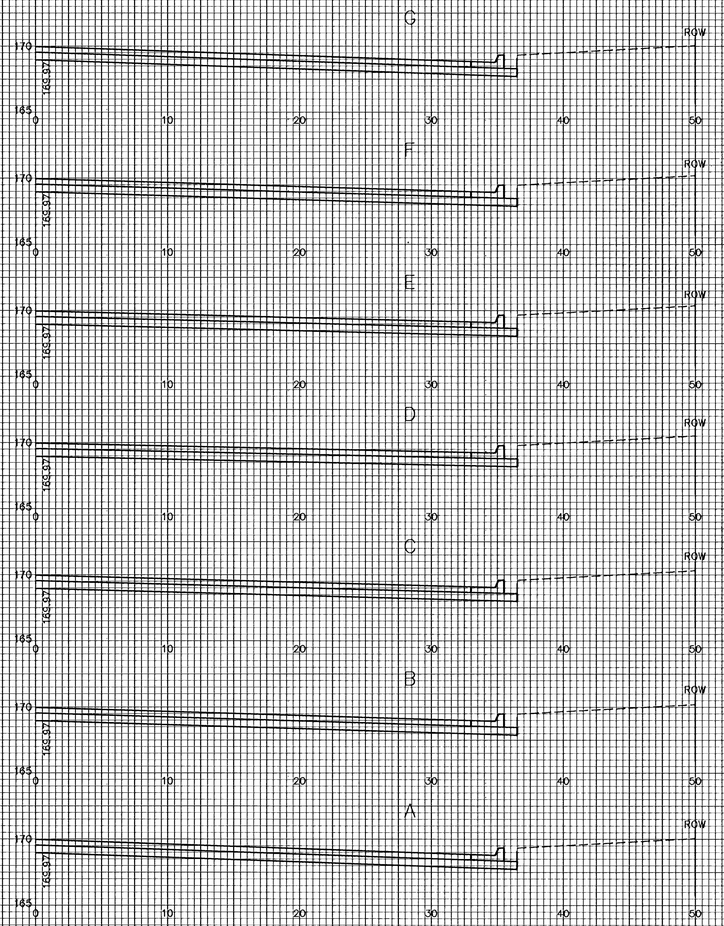

WILD THICKET CT. (BLUB)

C:\CIVIL\19118\DWG\PAVPH13 PART2\XSECT\XSEC2