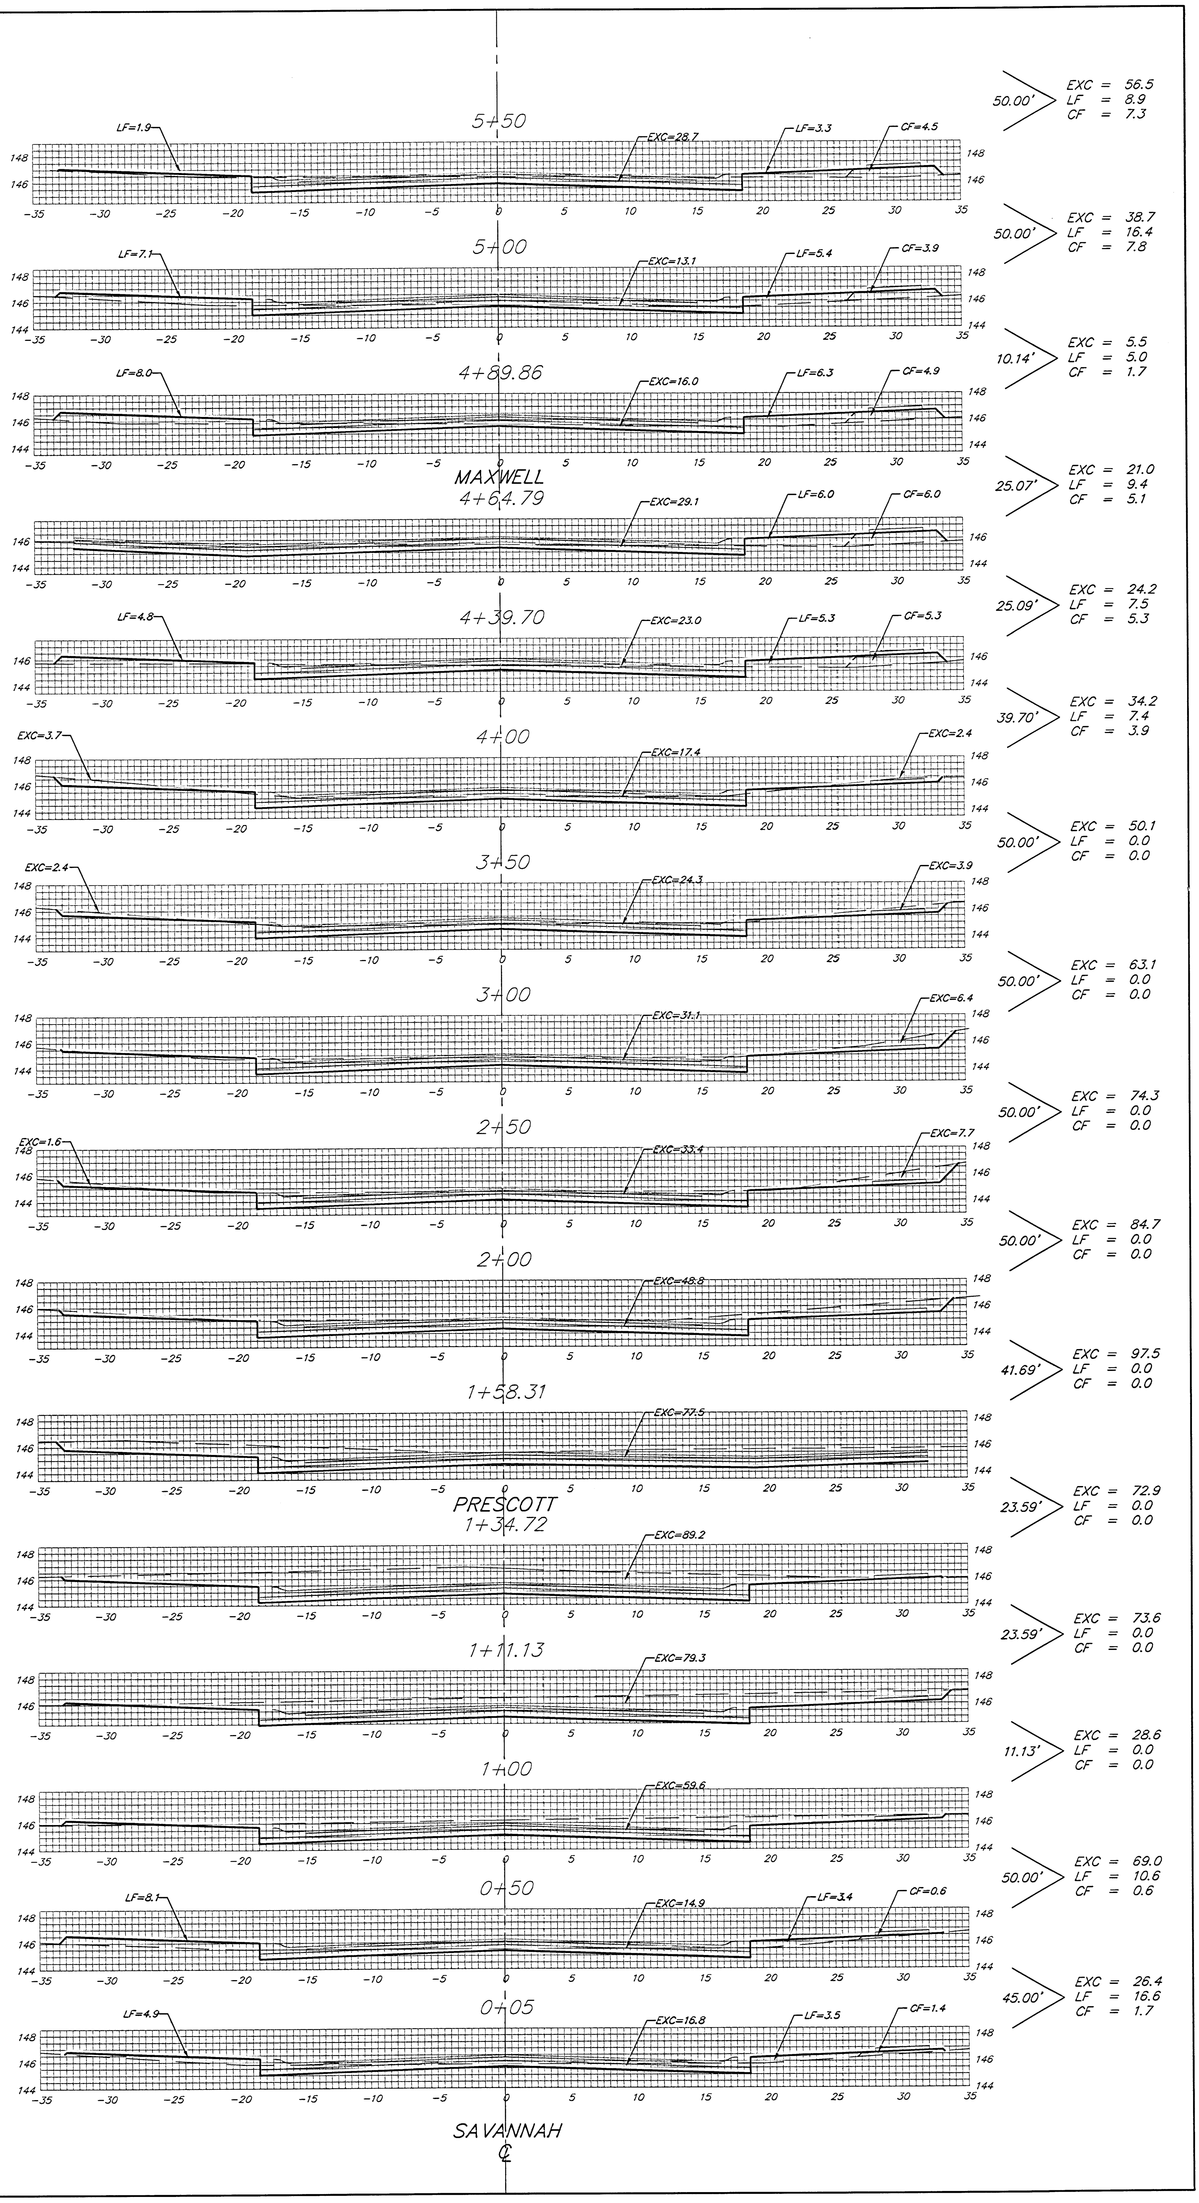


Sheet Totals:

Excavation = 820.3 C.Y.
Loose Fill = 81.8 C.Y.
Compacted Fill = 33.4 C.Y.

Baughman

Baughman Company, P.A. 315 Elm St. Wichita, KS 67211 P 316.263.7211 F 316.263.6169
ENGINEERING | SURVEYING | PLANNING | LANDSCAPE ARCHITECTURE

PROJECT NUMBER
412

SouthernRidge/Def/Road2/S1

SHEET
20 OF 29

05SPE350