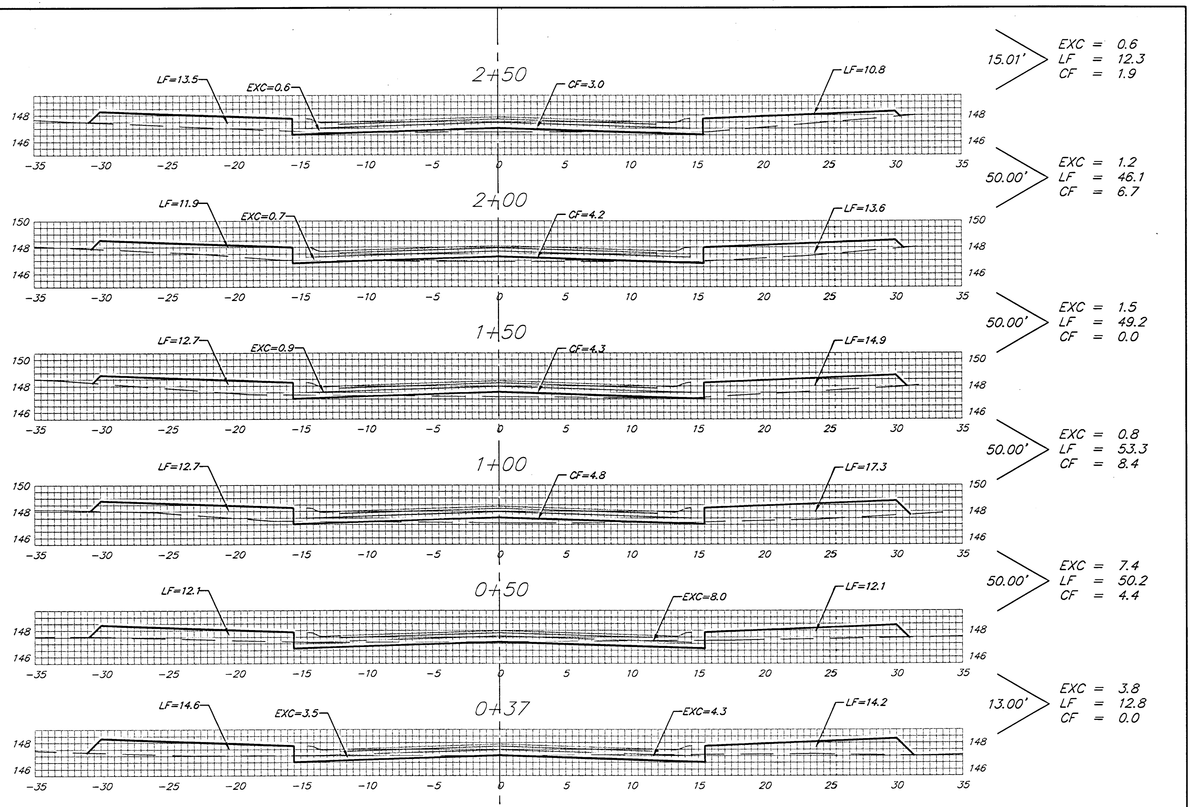


Sheet Totals:

Excavation	=	502.5 C.Y.
Loose Fill	=	333.8 C.Y.
Compacted Fill	=	54.4 C.Y.

Baughman

Baughman Company, P.A. 315 Elm St. Wichita, KS 67211 P 316.267.7211 F 316.263.0149
ENGINEERING | SURVEYING | PLANNING | LANDSCAPE ARCHITECTURE

PROJECT NUMBER
472

SHEET
23 OF 29

05092150

S:\subcon\Ridge2\sd\Plan\472fd.dgn