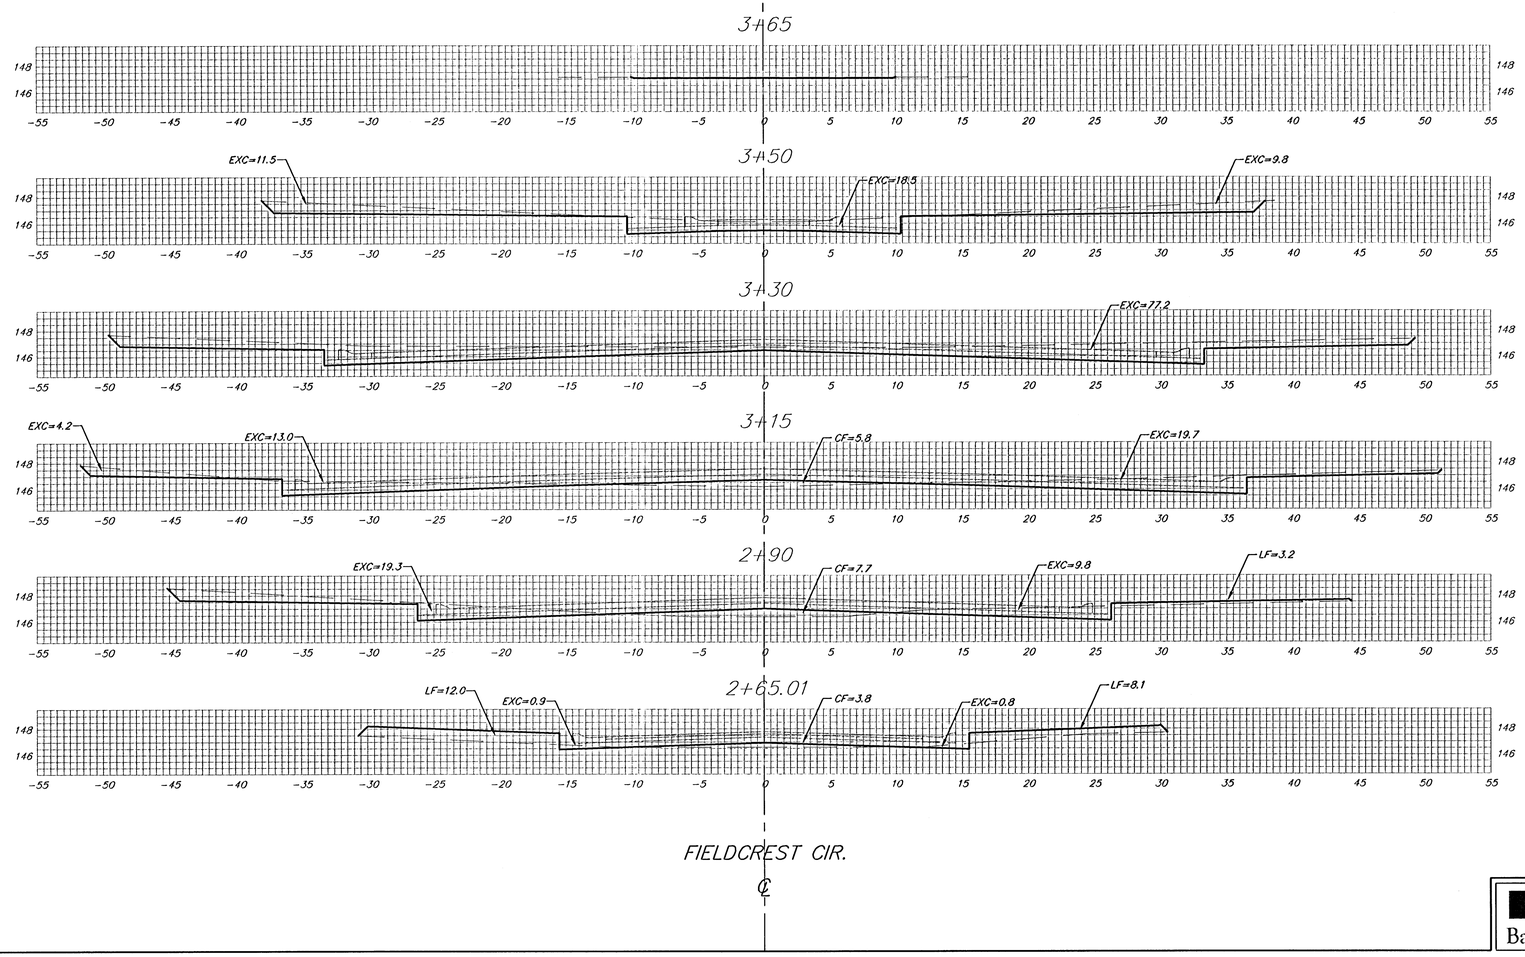


Sheet Totals:

Excavation	=	131.0 C.Y.
Loose Fill	=	13.3 C.Y.
Compacted Fill	=	6.9 C.Y.

Baughman

Baughman Company, P.A. 315 Ellis St. Wichita, KS 67211 P 316.262.7271 F 316.262.0149
ENGINEERING | SURVEYING | PLANNING | LANDSCAPE ARCHITECTURE

PROJECT NUMBER 472

SouthernRidge2nd/Phase2/XS5

03-09-E350