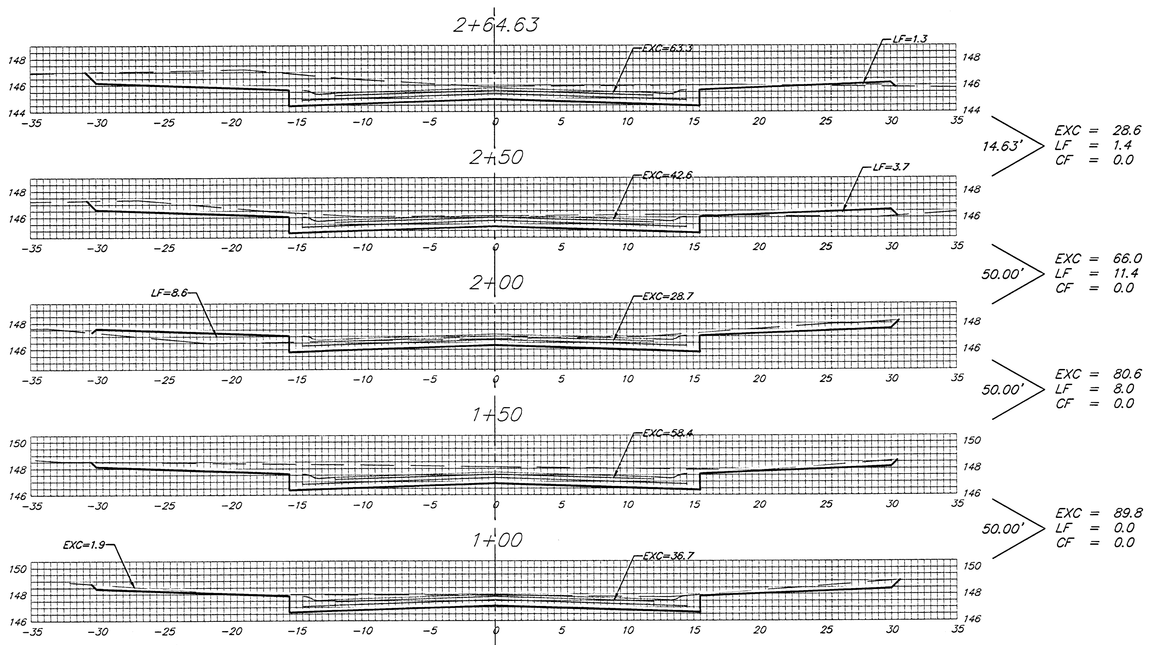


PRESCOTT CIR. (LOTS 43-53, BLOCK A)

℄

Sheet Totals:

Excavation = 265.0 C.Y.
Loose Fill = 20.8 C.Y.
Compacted Fill = 0.0 C.Y.

Baughman

Baughman Company, P.A. 135 S.Elm St. Wichita, KS 67211 P.316.267.2721 F.316.263.0149
ENGINEERING | SURVEYING | PLANNING | LANDSCAPE ARCHITECTURE

PROJECT NUMBER
412

SHEET
28 OF 29

05/09/2013

S:\active\Rigel\Civil\Plats\2009