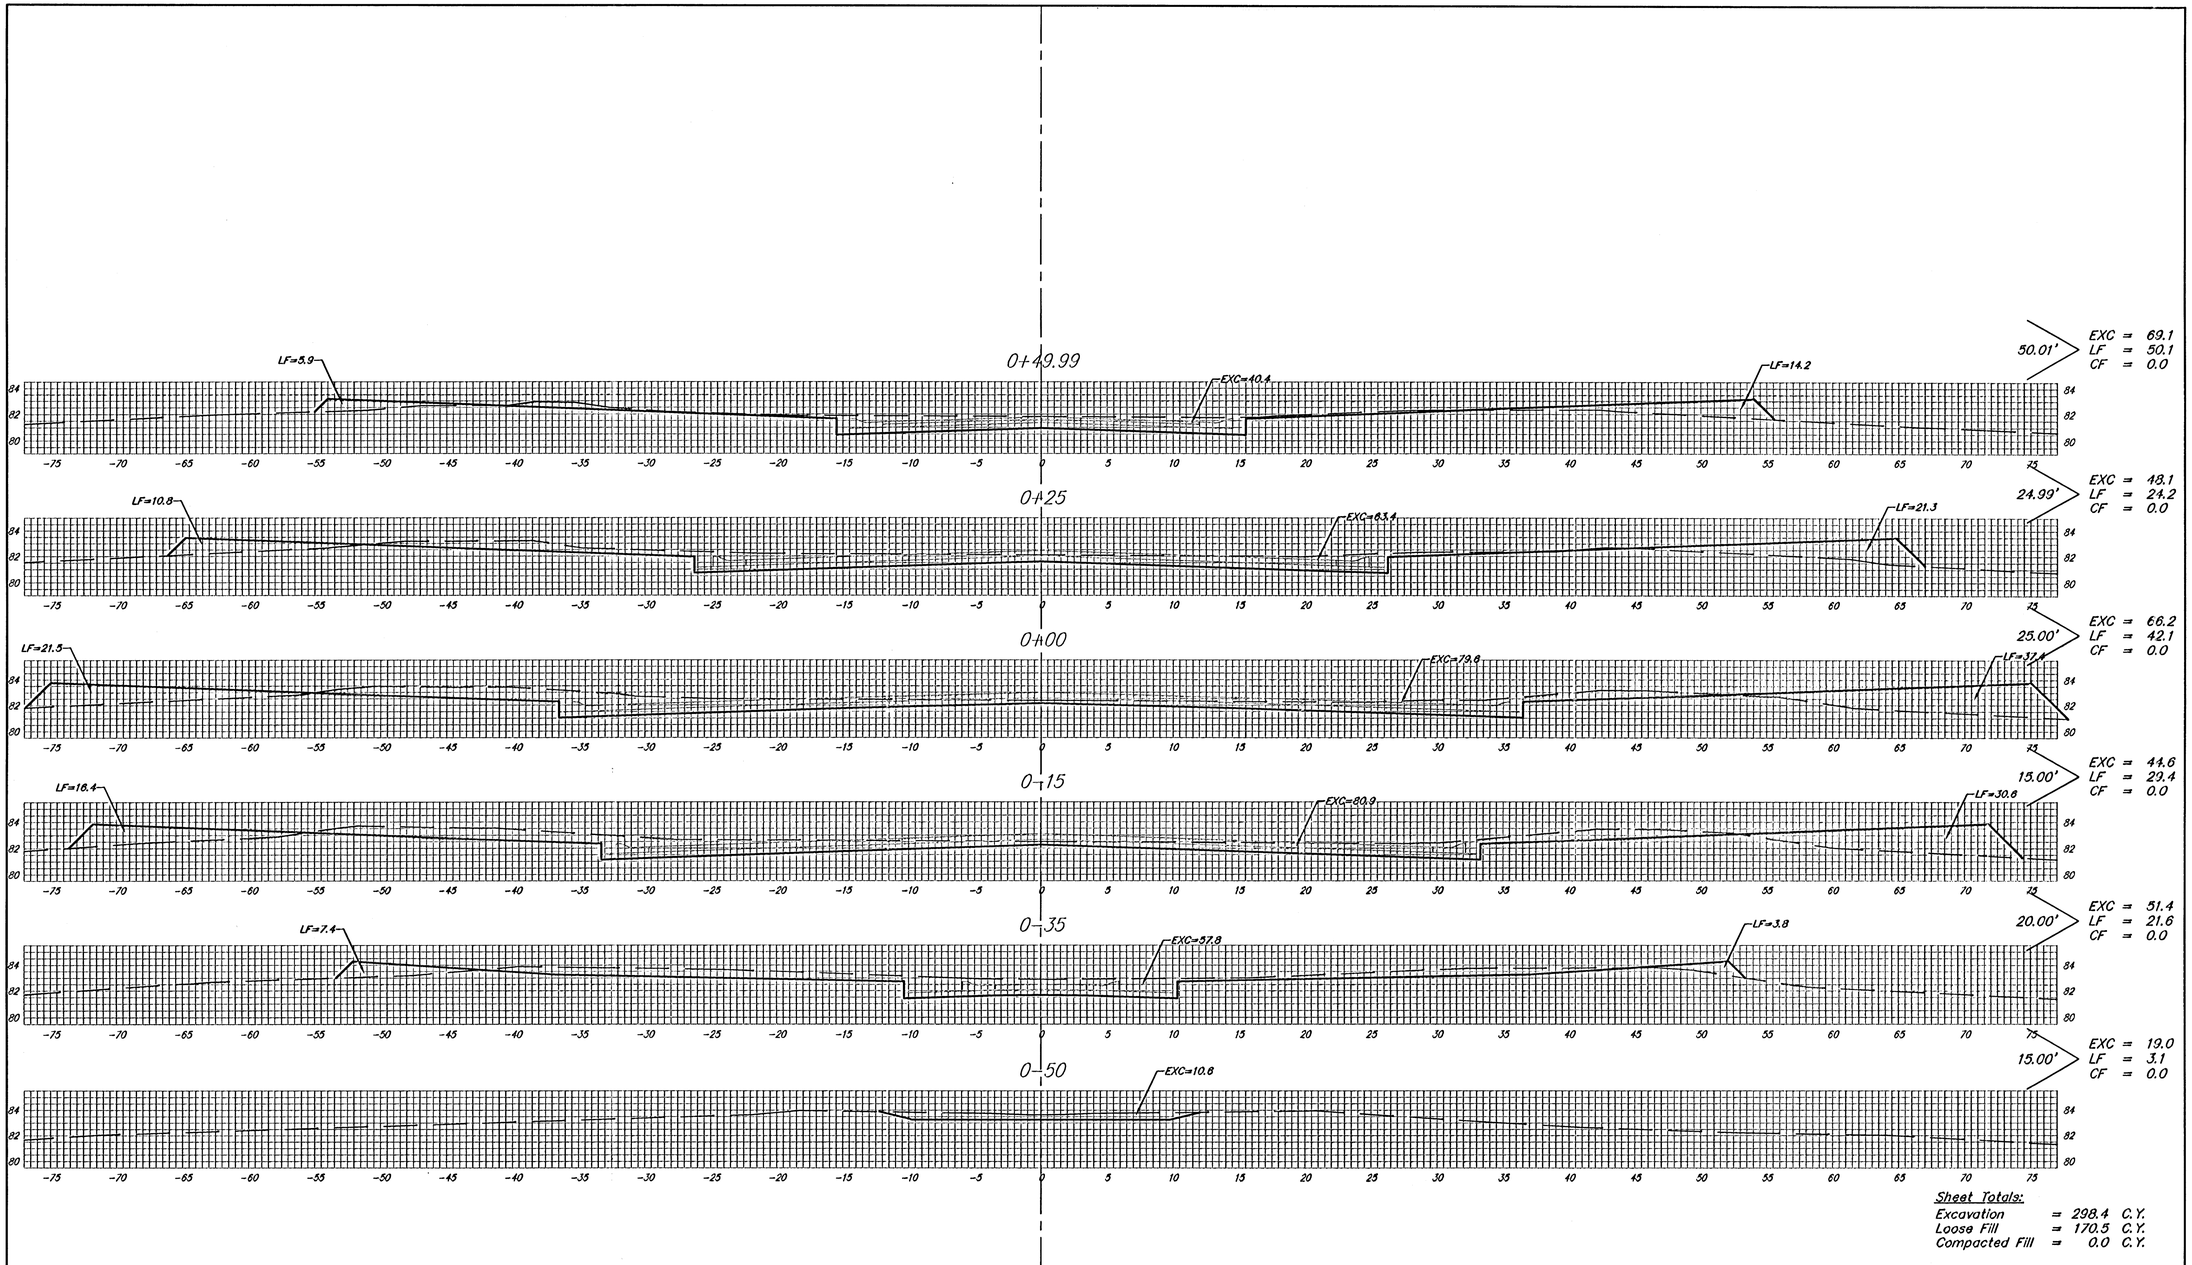


Sheet Totals:

Excavation	= 298.4	C.Y.
Loose Fill	= 170.5	C.Y.
Compacted Fill	= 0.0	C.Y.

PATTIE CT.
℄

Baughman

Baughman Company, P.A. 315 Ellis St. Wichita, KS 67211 P 316-262-7271 F 316-262-0014
ENGINEERING | SURVEYING | PLANNING | LANDSCAPE ARCHITECTURE

PROJECT NUMBER 472-85867

Rivendale/Phase2/XS4

05-01-E138