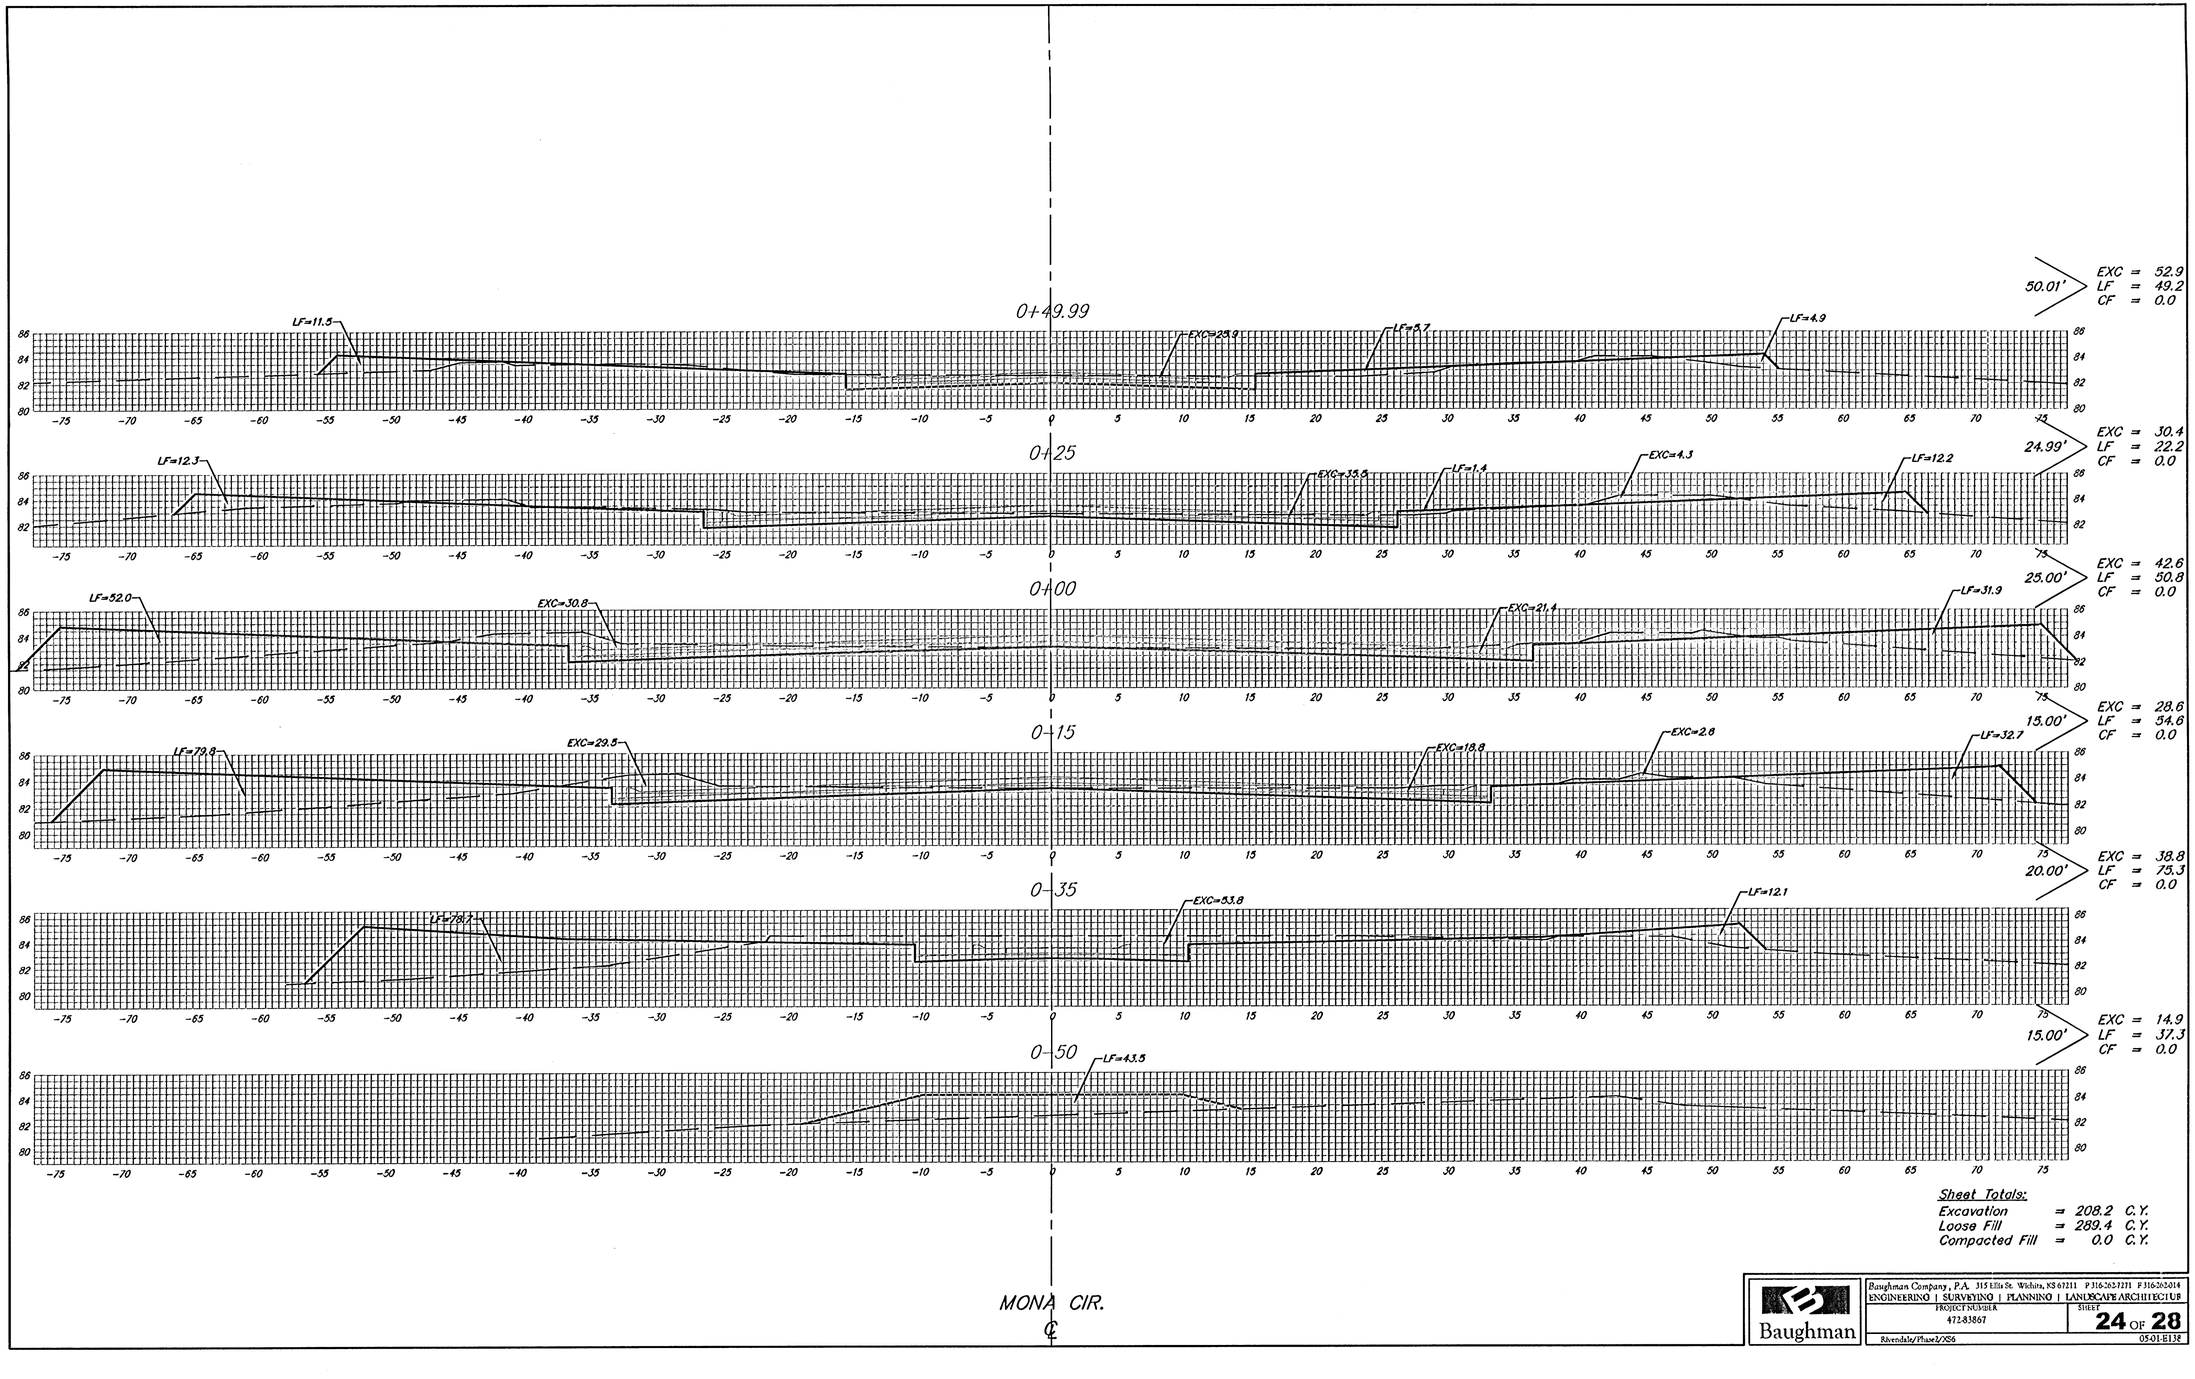


Sheet Totals:

Excavation	= 208.2	C.Y.
Loose Fill	= 289.4	C.Y.
Compacted Fill	= 0.0	C.Y.

Baughman

Baughman Company, P.A. 315 Ellis St. Wichita, KS 67211 P 316-265-7271 F 316-265-2014
ENGINEERING | SURVEYING | PLANNING | LANDSCAPE ARCHITECTURE

PROJECT NUMBER 472-83867

SHEET 24 OF 28

Rivendale/Phase2/0S6

0501-E138