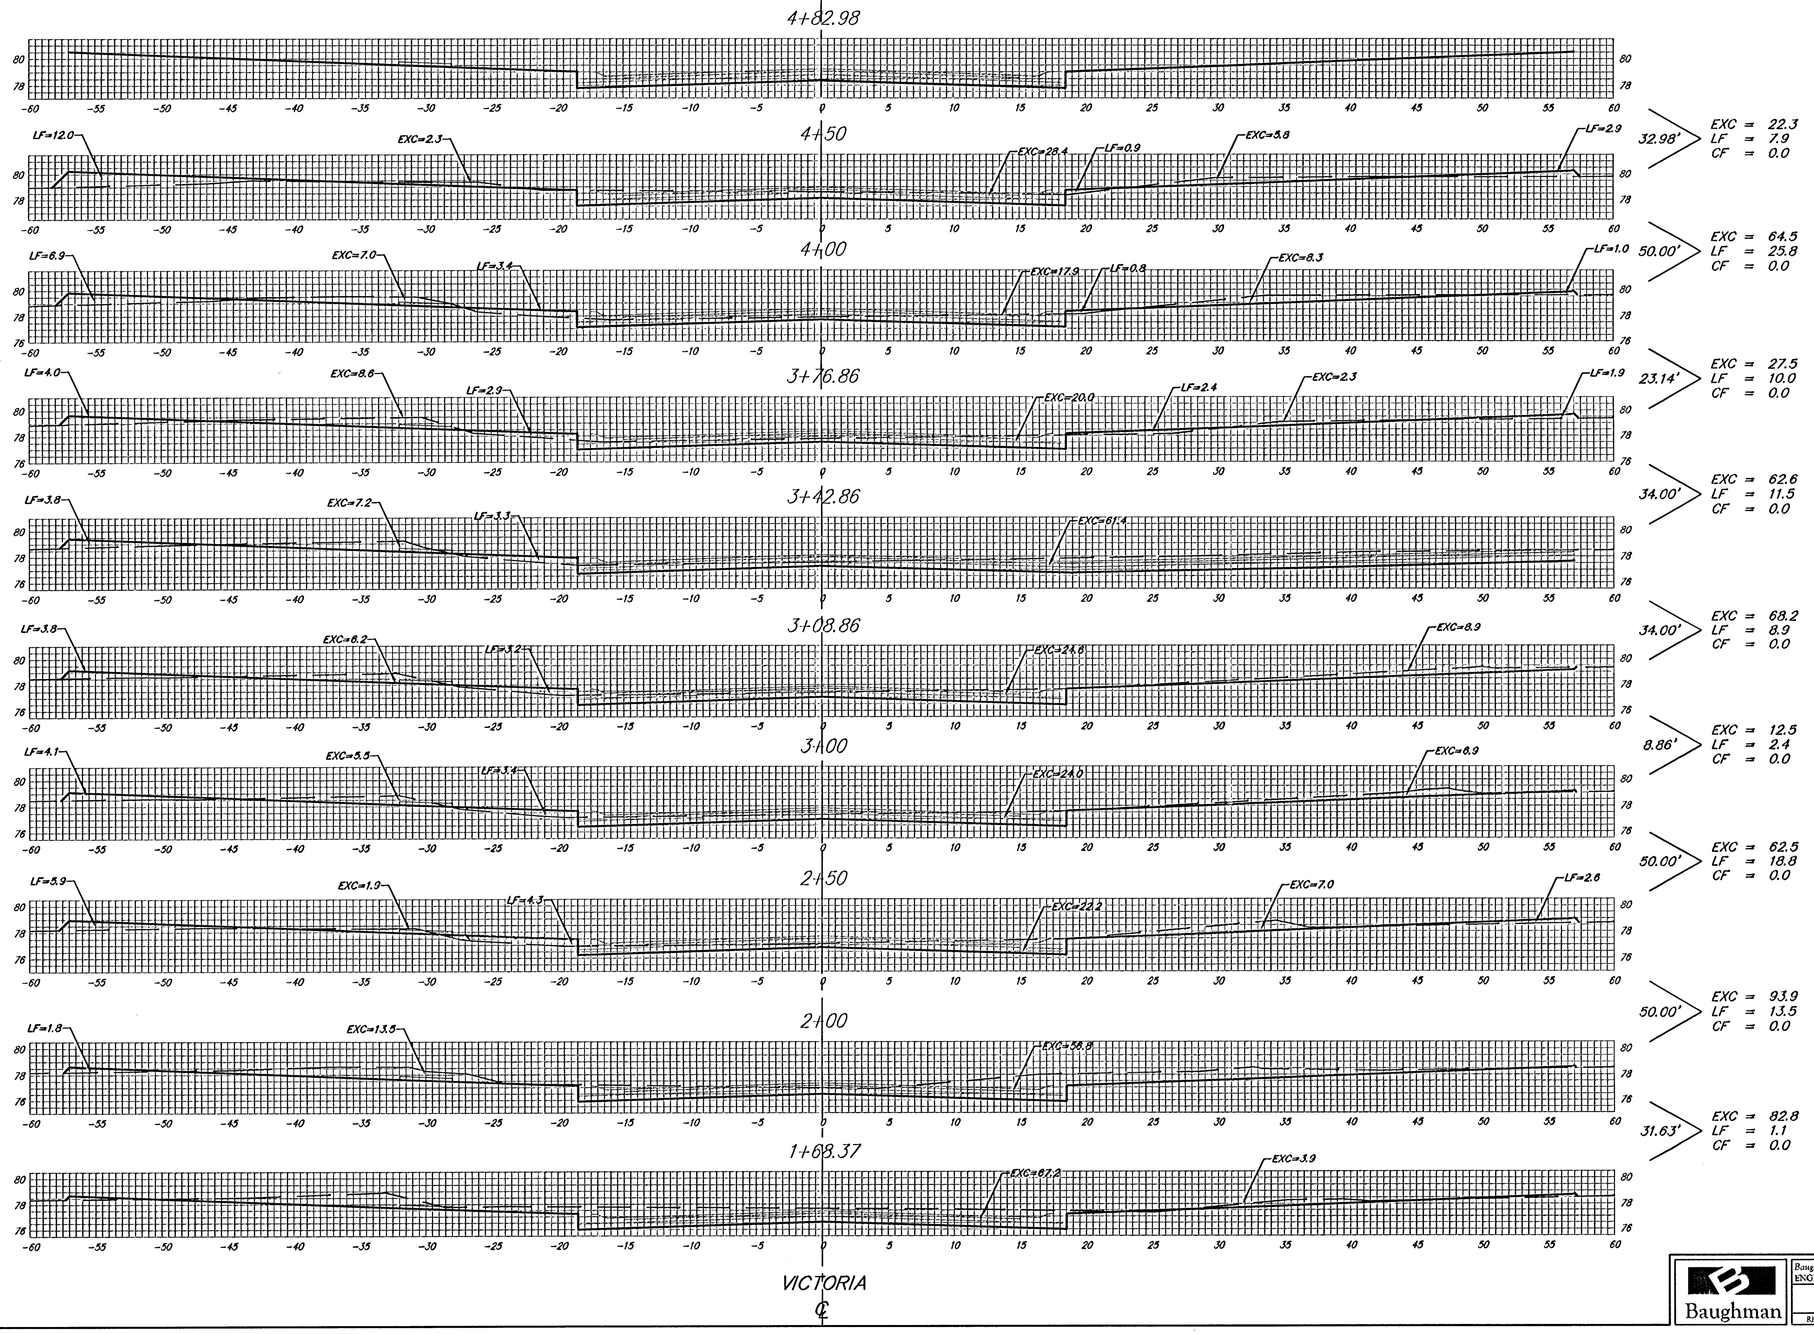


Sheet Totals:

Excavation	= 496.8	C.Y.
Loose Fill	= 99.9	C.Y.
Compacted Fill	= 0.0	C.Y.

Baughman

Baughman Company, P.A. 315 Ellis St. Wichita, KS 67211 P 316-265-7271 F 316-265-0114
ENGINEERING | SURVEYING | PLANNING | LANDSCAPE ARCHITECTURE