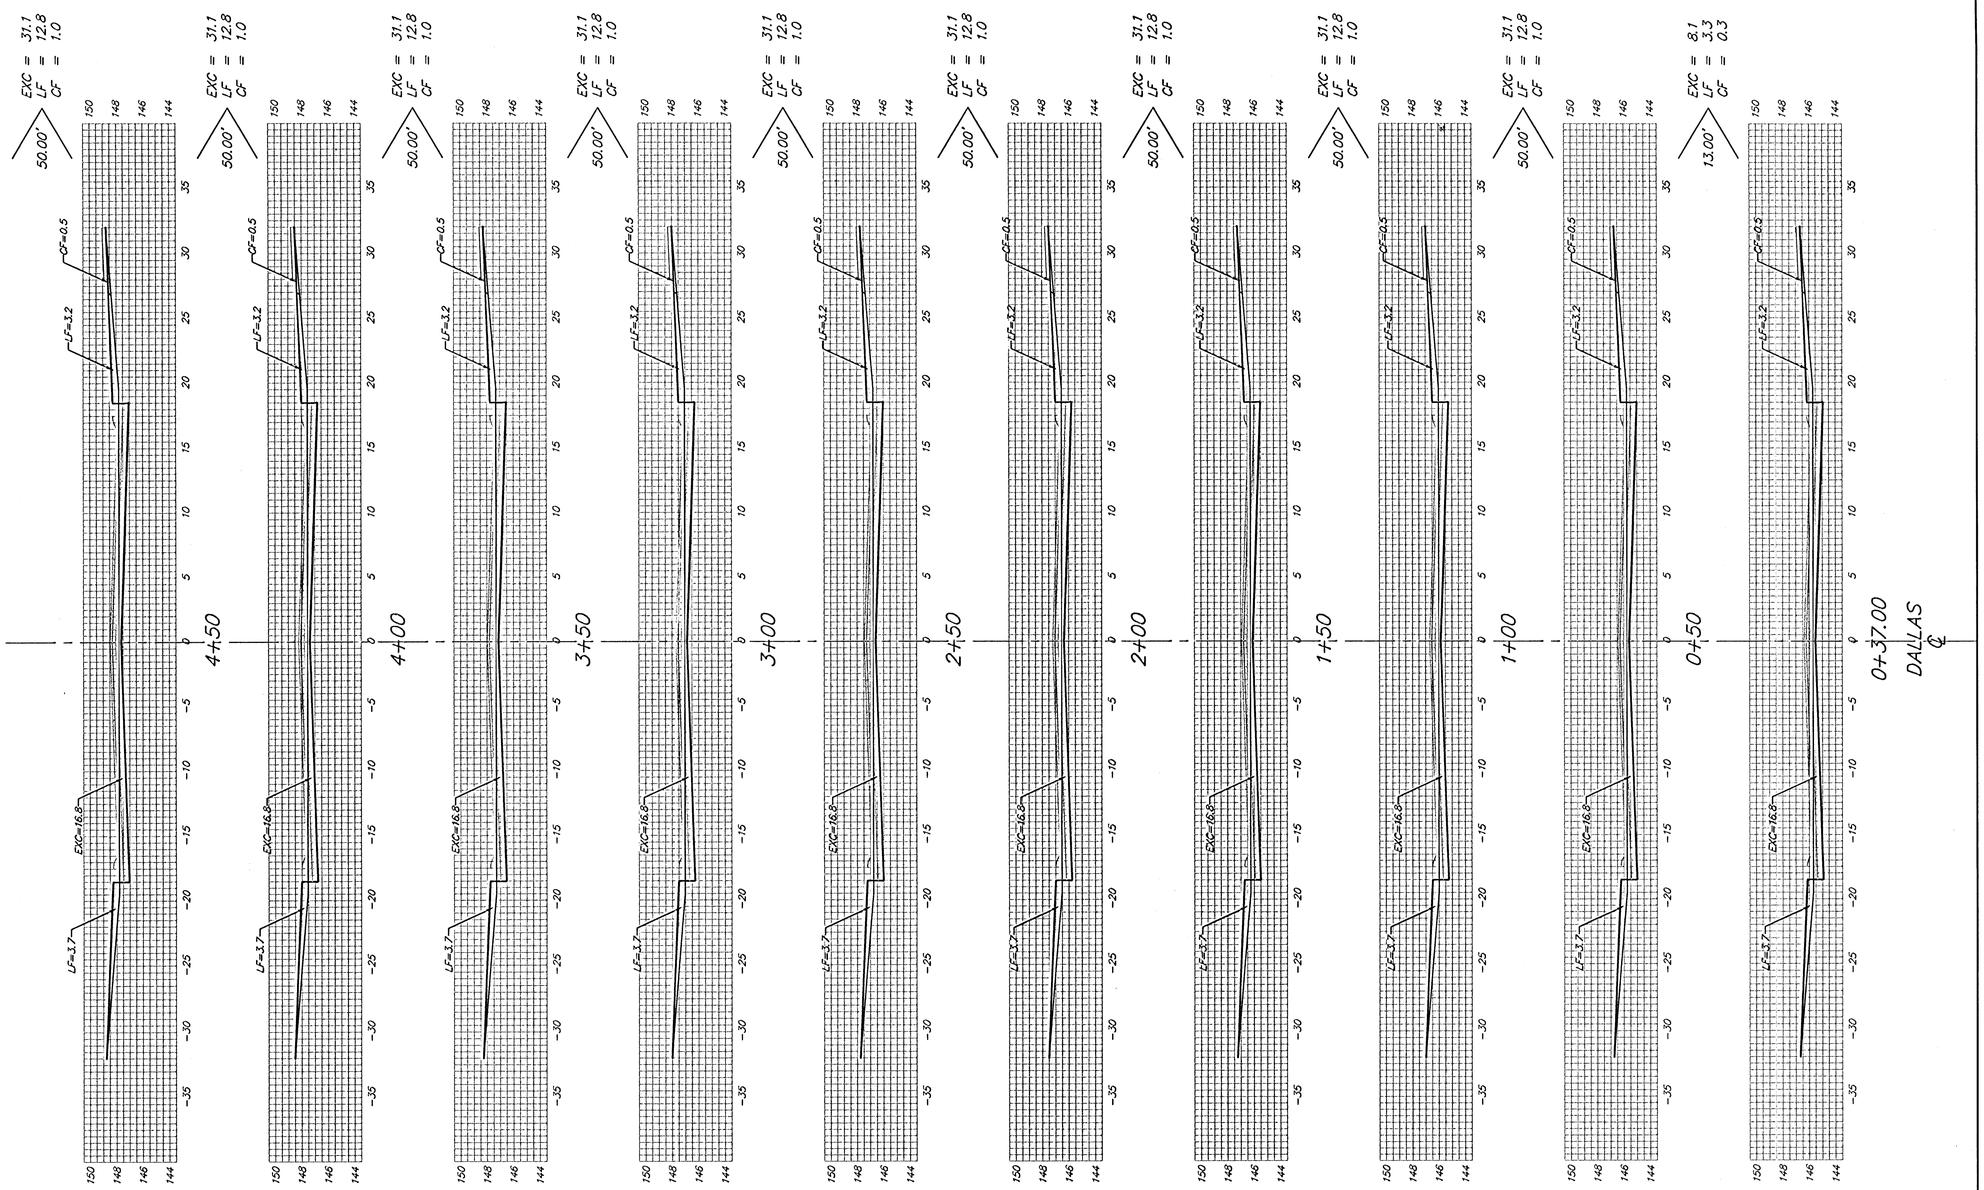


*Sheet Totals:*

| | | |
|---|---|---|
| *Excavation* | = | *288.0 C.Y.* |
| *Loose Fill* | = | *118.5 C.Y.* |
| *Compacted Fill* | = | *9.3 C.Y.* |

Baughman

Baughman Company, P.A. 315 Ellis St. Wichita, KS 67211 P 316-263-7271 F 316-262-0149
ENGINEERING | SURVEYING | PLANNING | LANDSCAPE ARCHITECTURE

PROJECT NUMBER 472-84188

SHEET **15** OF **17**

SouthernRidgeInf/Phase1/XS2

0501-E151