# WOODLAND LAKES THIRD ADDITION
# CROSS SECTIONS
# GLENMOOR CT. SO.

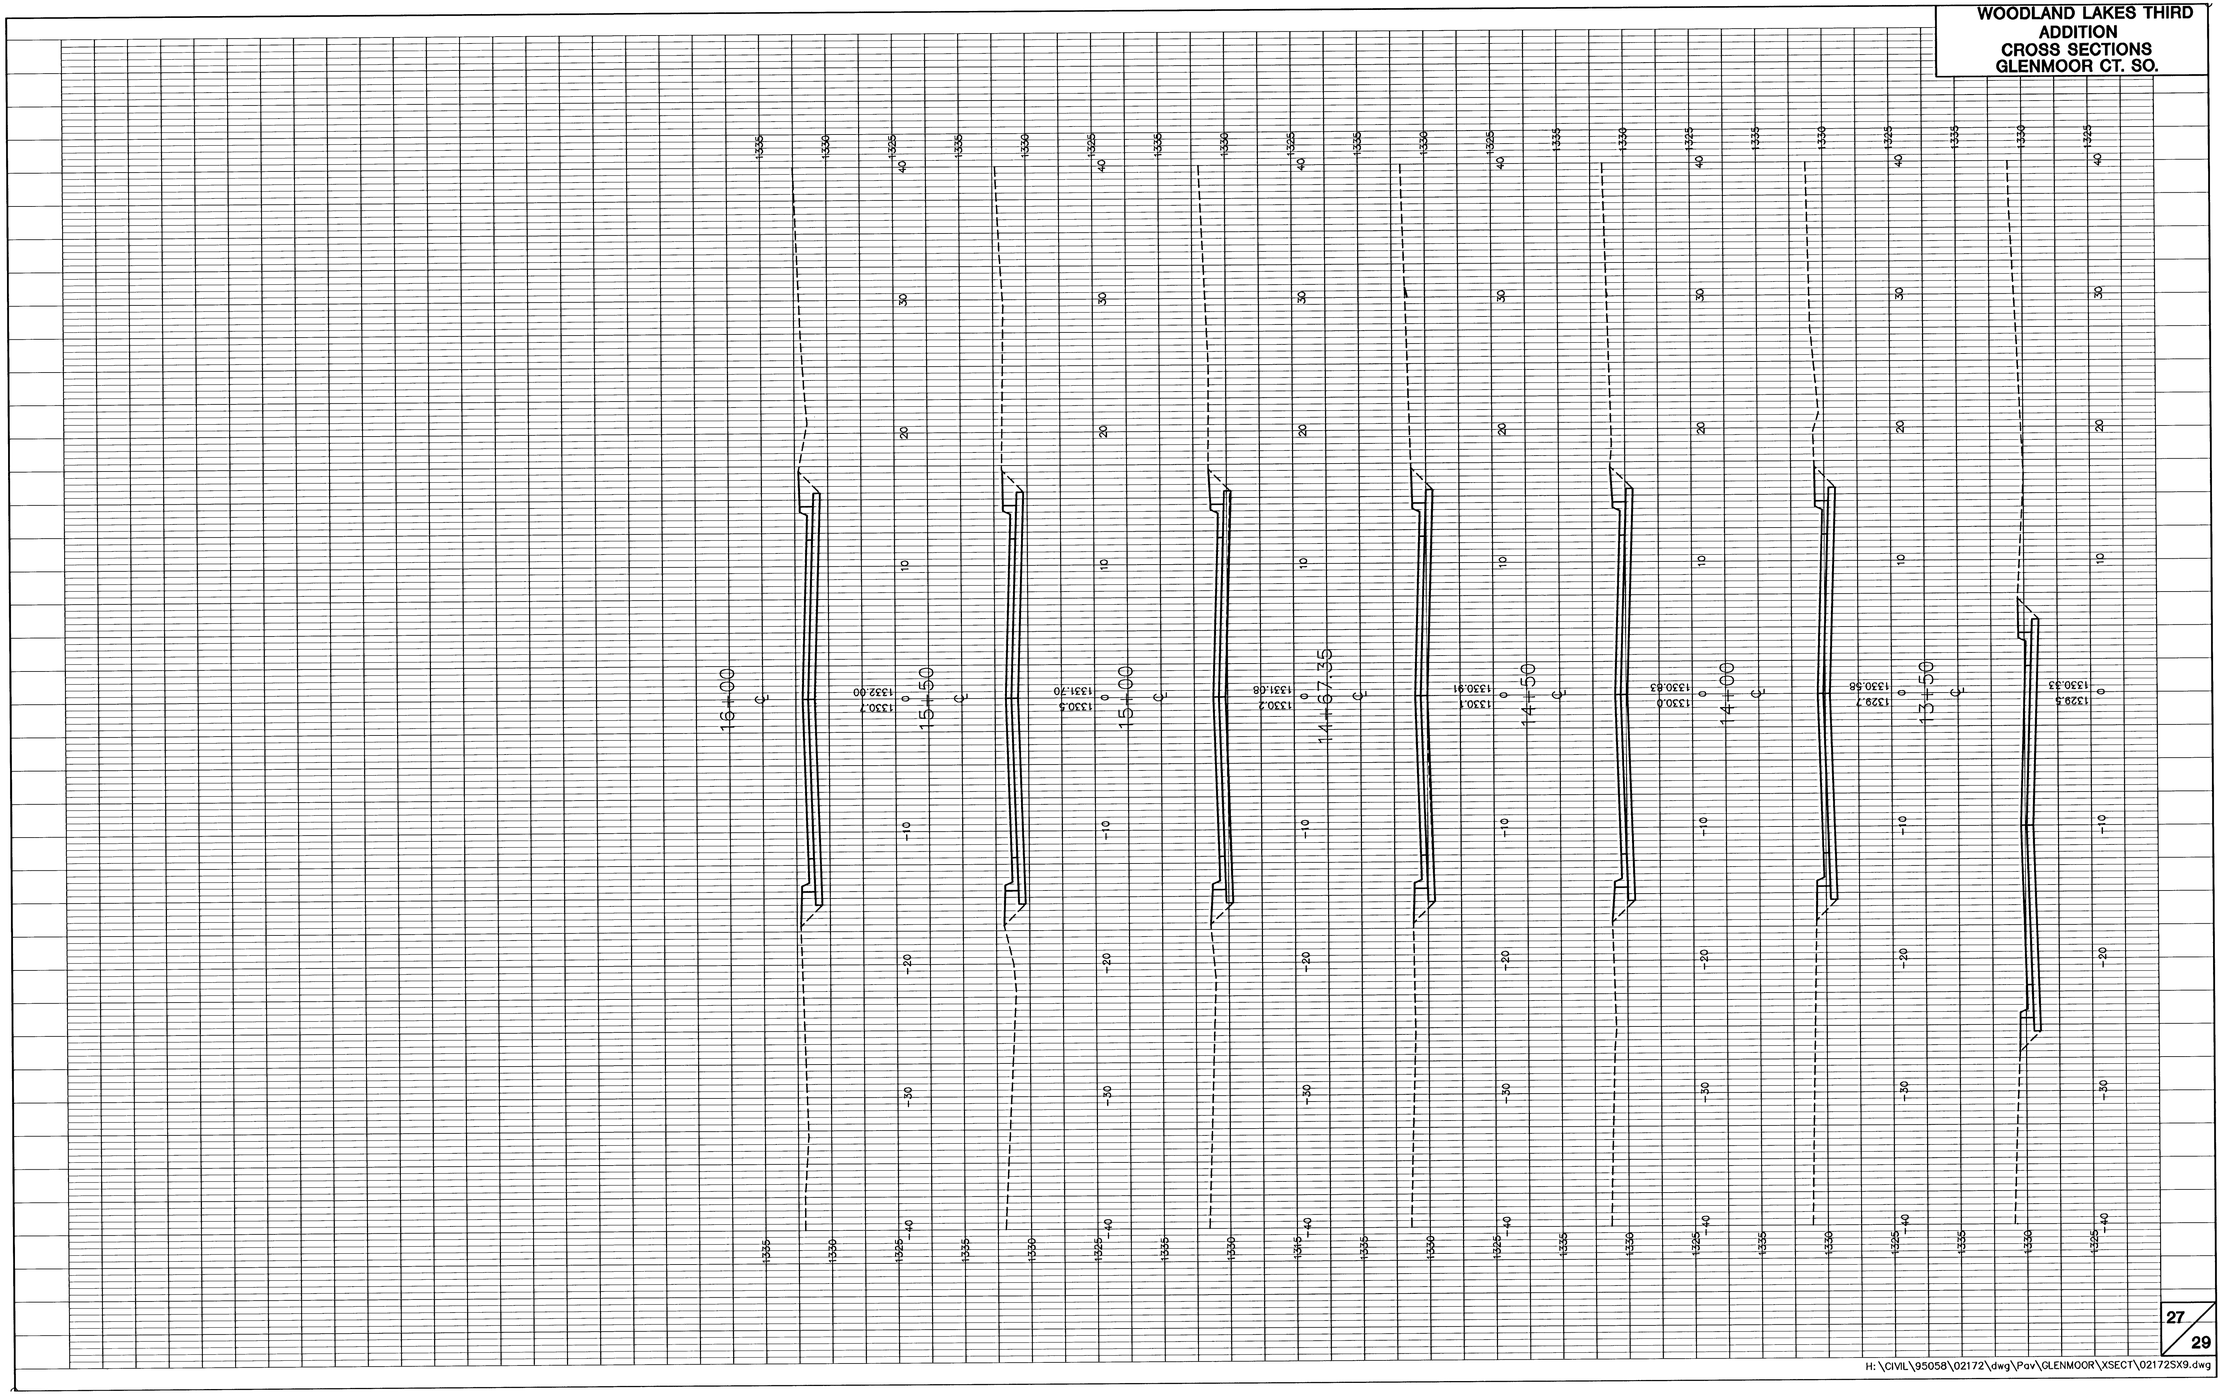




H:\CIVIL\95058\02172\dwg\Pav\GLENMOOR\XSECT\02172SX9.dwg