



EXPANSION JOINT


NOTE: Extra Thickness to be Subsidiary to Price of Square Yards Pavement

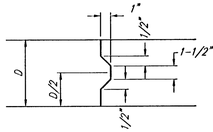


KEYWAY DETAIL

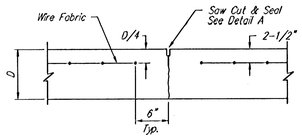


CONTRACTION JOINT DETAIL (C.J.)

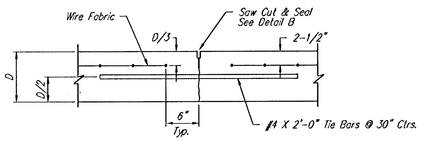


LONGITUDINAL JOINT DETAIL (L.J.)

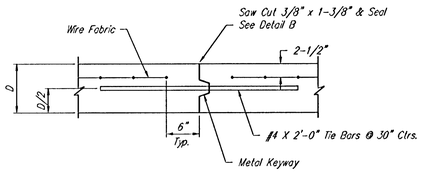


OPTIONAL LONGITUDINAL JOINT DETAIL (L.J.)
(CONSTRUCTION JOINT)

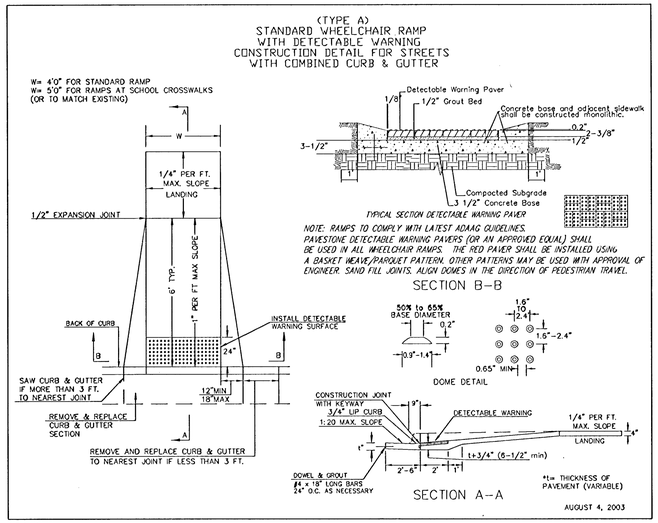


WHEELCHAIR RAMP DETAIL

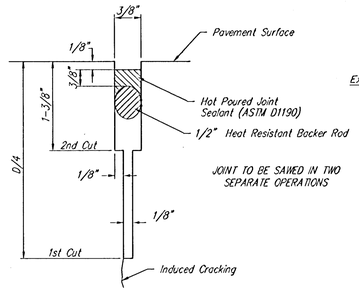


SAW JOINT DETAIL "A"

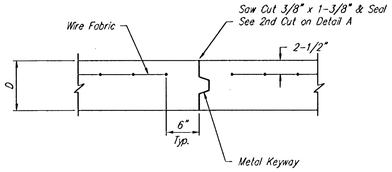


OPTIONAL CONTRACTION JOINT
(CONSTRUCTION JOINT)

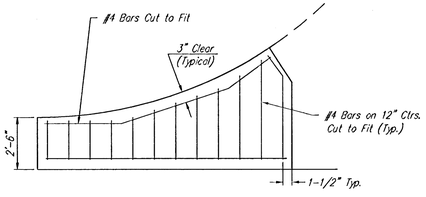

WING REINFORCING DETAIL

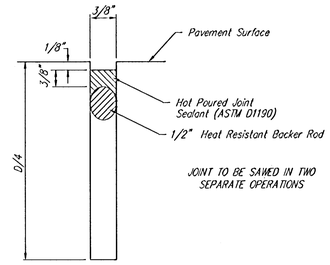

SAW JOINT DETAIL "B"

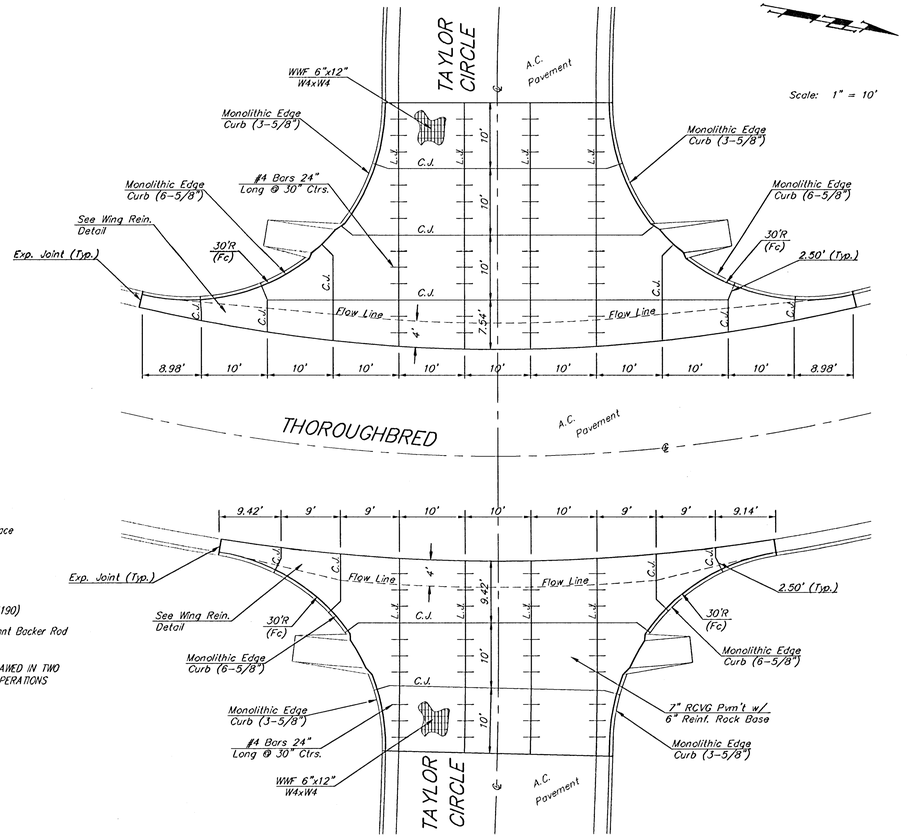

VALLEY GUTTER DETAILS

NOTE: 6" X 12" W4XW4 Wire Fabric Reinforcing Shall Be Placed So That The Wires With The 6" Spacing Will Run Parallel With The Longitudinal Joints.

Baughman

Highland Springs 3rd Addition - Phase II

Miscellaneous Details

Baughman Company, P.A. 315 Ella St. Wichita, KS 67211 P 3162637271 F 3162630149
ENGINEERING | SURVEYING | PLANNING | LANDSCAPE ARCHITECTURE

PROJECT NUMBER	DESIGN	DRAWN
472.83779	STAFF	STAFF
REVISIONS	APPROVED	DATE 4/13/05
	SCALE NONE	
	SHEET 6 OF 39	

highland Springs 3rd\Phase 2\Wgdetail.dwg 0406-E927