
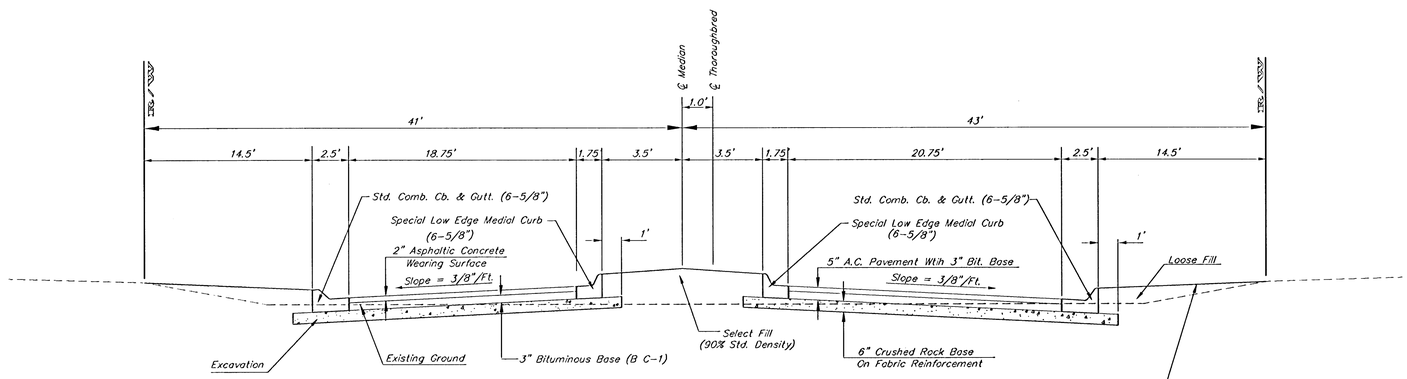


THOROUGHBRED

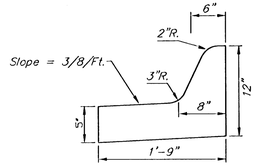

Medial Curb Detail
(Low Edge)
Not to Scale

Note: To be paid as Medial Curb & Gutter (6 5/8")

Baughman

Highland Springs 3rd Addition - Phase II

Entrance Details

Baughman Company, P.A. 315 Ellis St. Wichita, KS 67211 P 316.262.7271 F 316.262.0149
ENGINEERING | SURVEYING | PLANNING | LANDSCAPE ARCHITECTURE

PROJECT NUMBER 472-83779

DESIGN STAFF DRAWN STAFF

APPROVED DATE 4/20/05

REVISIONS

SCALE NONE

SHEET 7 OF 39

Highland Springs 3rd\Phase 2\Vgdetail.dwg 0406-E927