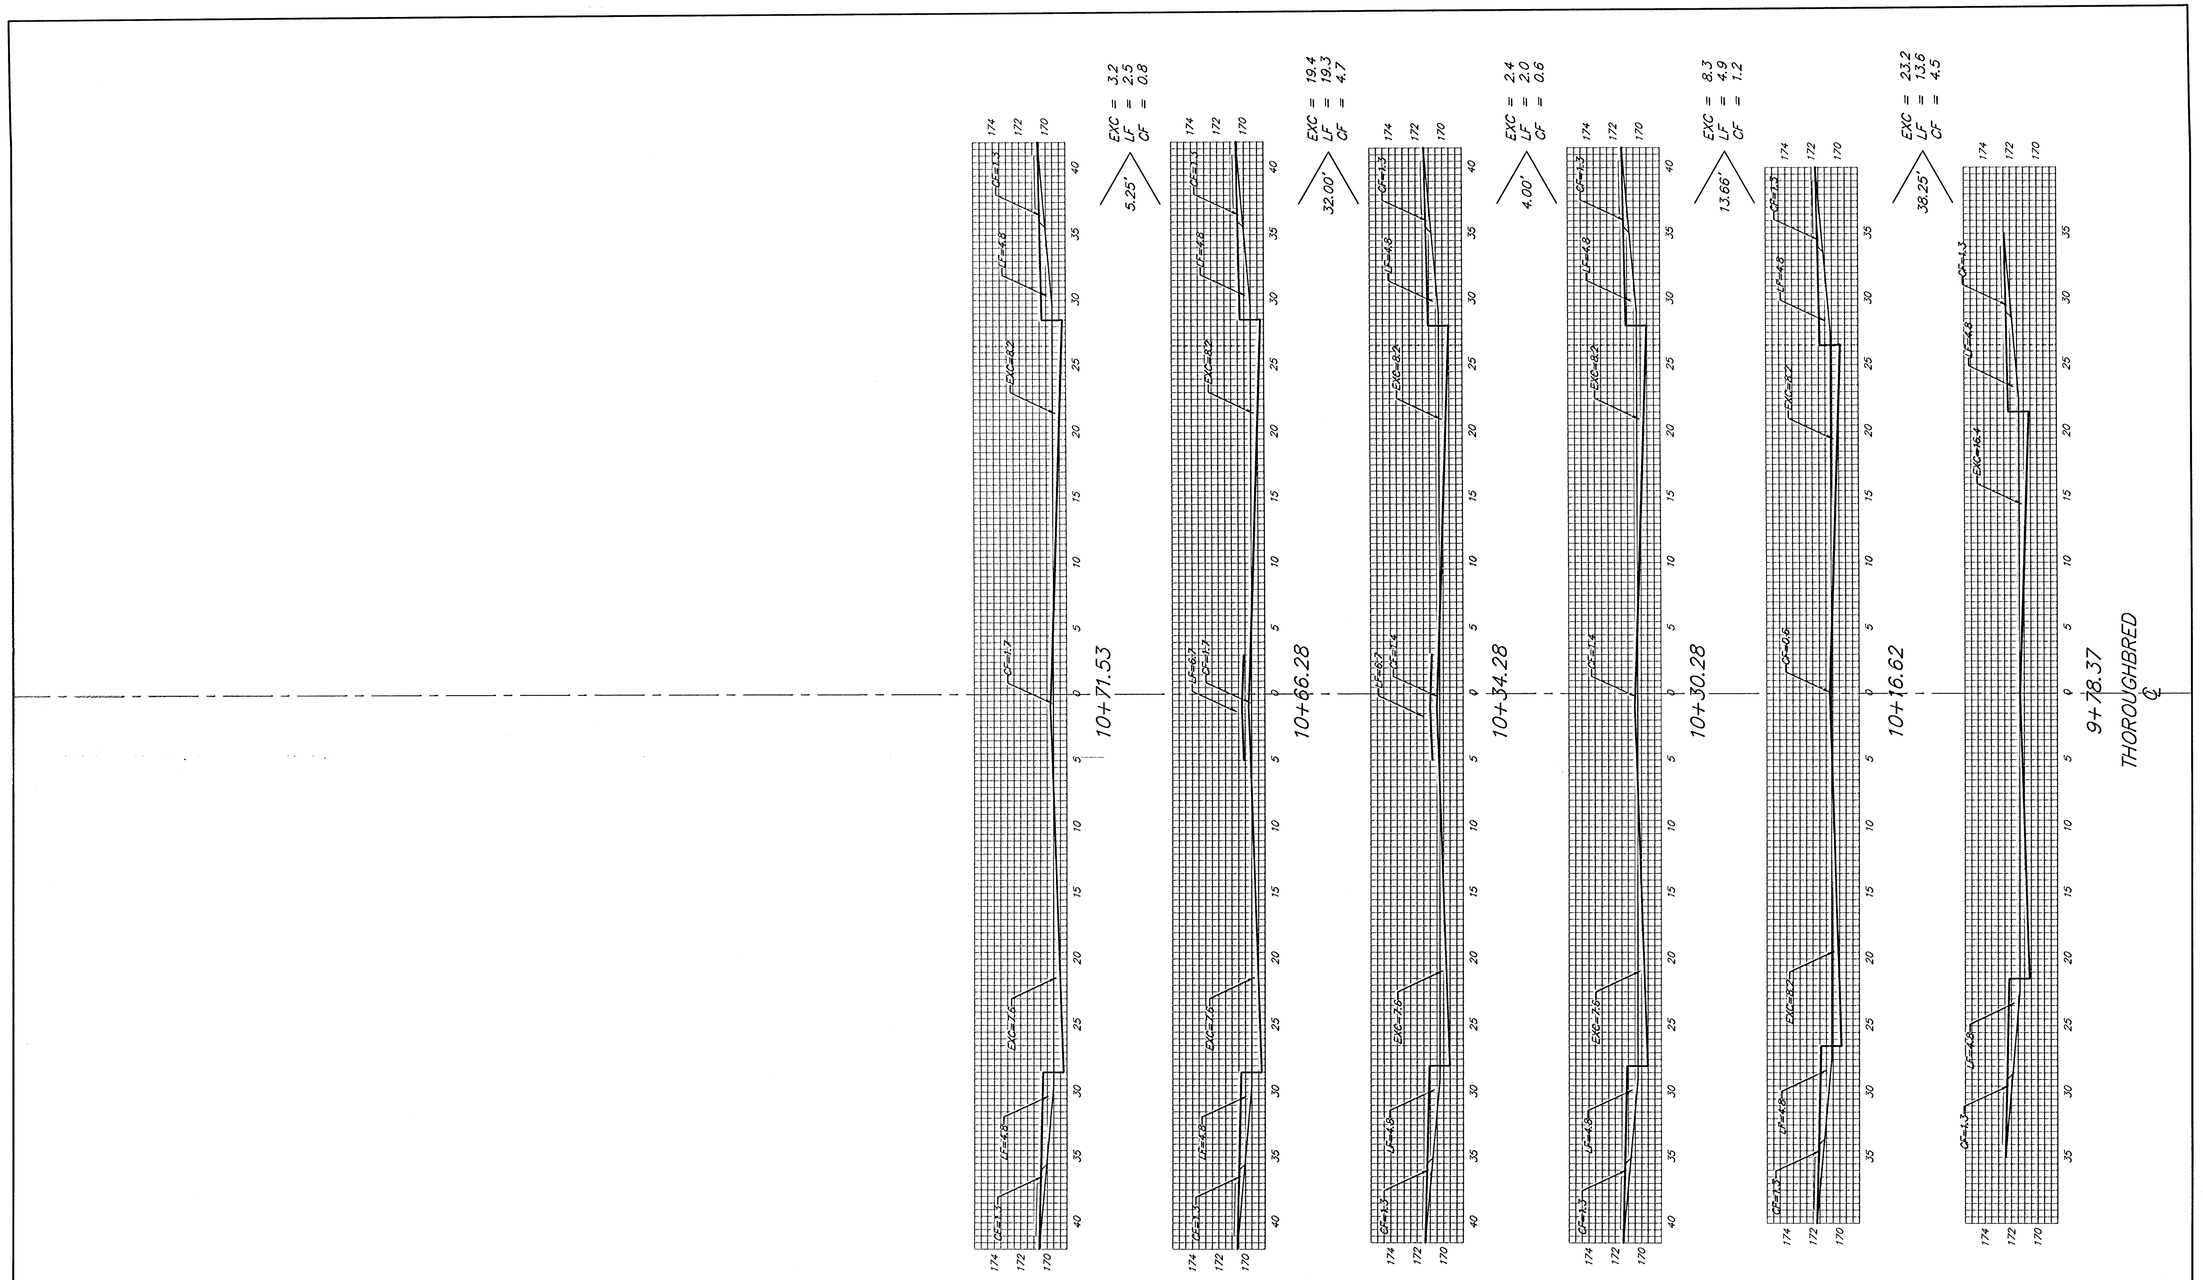


Sheet Totals:

Excavation	=	56.5 C.Y.
Loose Fill	=	42.3 C.Y.
Compacted Fill	=	11.8 C.Y.

Baughman

Baughman Company, P.A. 315 Ella St. Wichita, KS 67211 P 316.262.7271 F 316.262.0149
ENGINEERING | SURVEYING | PLANNING | LANDSCAPE ARCHITECTURE

PROJECT NUMBER 472-83779

SHEET 30 OF 39

HSpring3/XS3

04-06-E927