
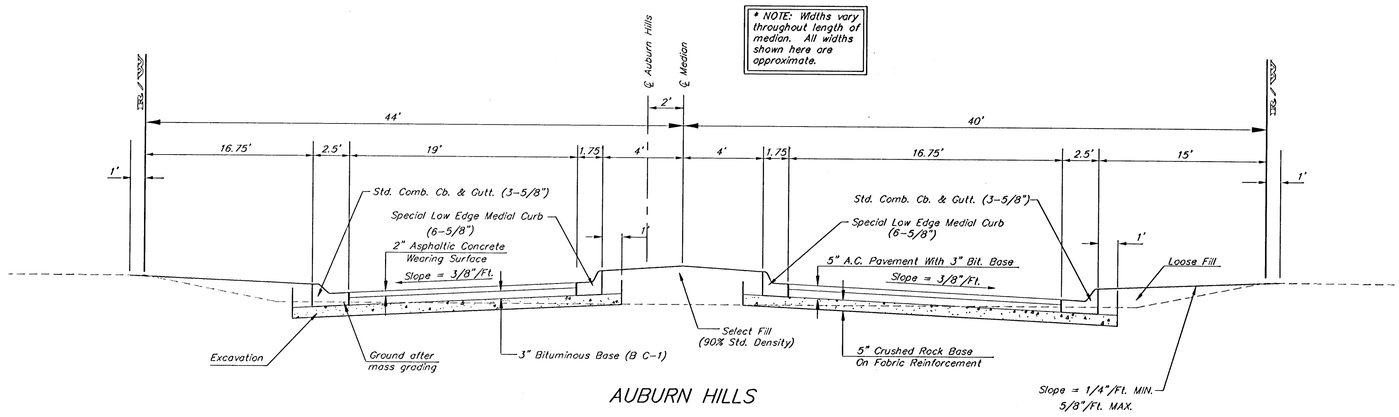


AUBURN HILLS

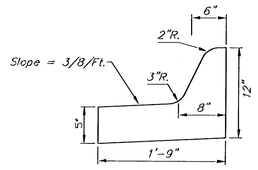

Medial Curb Detail
(Low Edge)
Not to Scale

Note: To be paid as Medial Curb & Gutter (6 5/8")

Baughman

AUBURN HILLS 15TH ADDITION - PHASE 2A

ENTRANCE DETAILS

Baughman Company, P.A. 315 Ella St. Wichita, KS 67211 P 316.262.7221 F 316.262.0149
ENGINEERING | SURVEYING | PLANNING | LANDSCAPE ARCHITECTURE

PROJECT NUMBER 47283931

REVISIONS

DESIGN STAFF DRAWN STAFF

APPROVED DATE 05/05

SCALE NONE

SHEET **6** OF **25**

Auburn15/Ph2A/Entrdet 04-11-E097