
BENCHMARK:

City Disc In T.C. Adj. to F.H. 17.5' North of Monterey. At the South West Corner of Lot 10 Block C Auburn Hills 15th Addition.
Elev. = 177.39 (City Datum)

City Disc In T.C. Adj. to F.H. 27' North of Monterey. At the Intersection of Monterey and Auburn Hills.
Elev. = 179.40 (City Datum)

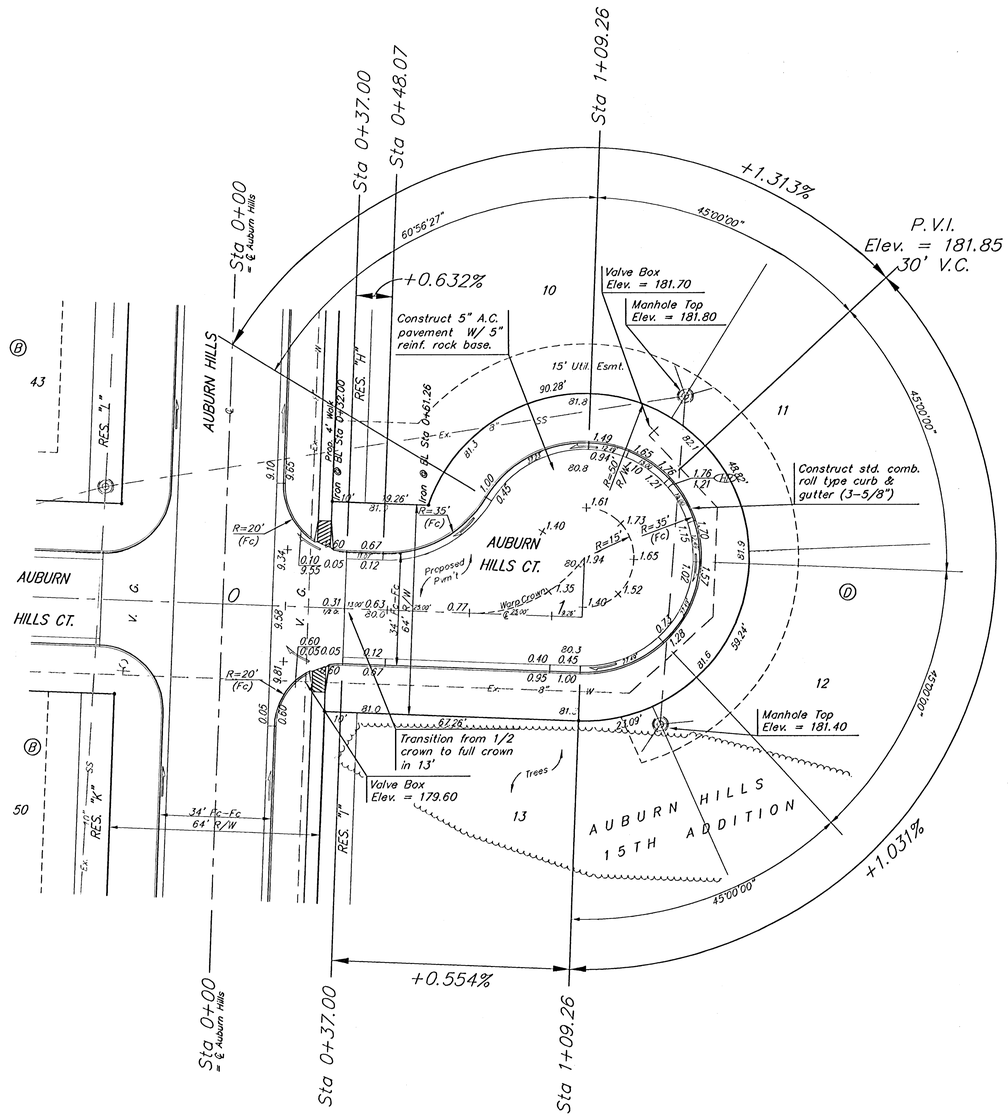

Scale: 1" = 20' Horizontal
1" = 5' Vertical
• = Iron

NOTE: ROLL TYPE CURB & GUTTER TO BE CONSTRUCTED ON THE PAVEMENT SHOWN ON THIS SHEET. TOP OF CURB ELEVATIONS ARE GIVEN FOR FULL HEIGHT CURB.

Baughman

AUBURN HILLS 15TH ADDITION - PHASE 2A

AUBURN HILLS CT.

STA 0+00 TO STA 1+09.26

Baughman Company, P.A. 315 Ellis St. Wichita, KS 67211 P 3162632121 F 3162620149
ENGINEERING | SURVEYING | PLANNING | LANDSCAPE ARCHITECTURE

PROJECT NUMBER 472-83931	DESIGN AEG / DRAWN TMS
REVISIONS	APPROVED / DATE 05/05
	SCALE Noted
	SHEET 10 OF 25

Auburn15/Ph2A/Sht4 04-11-E097