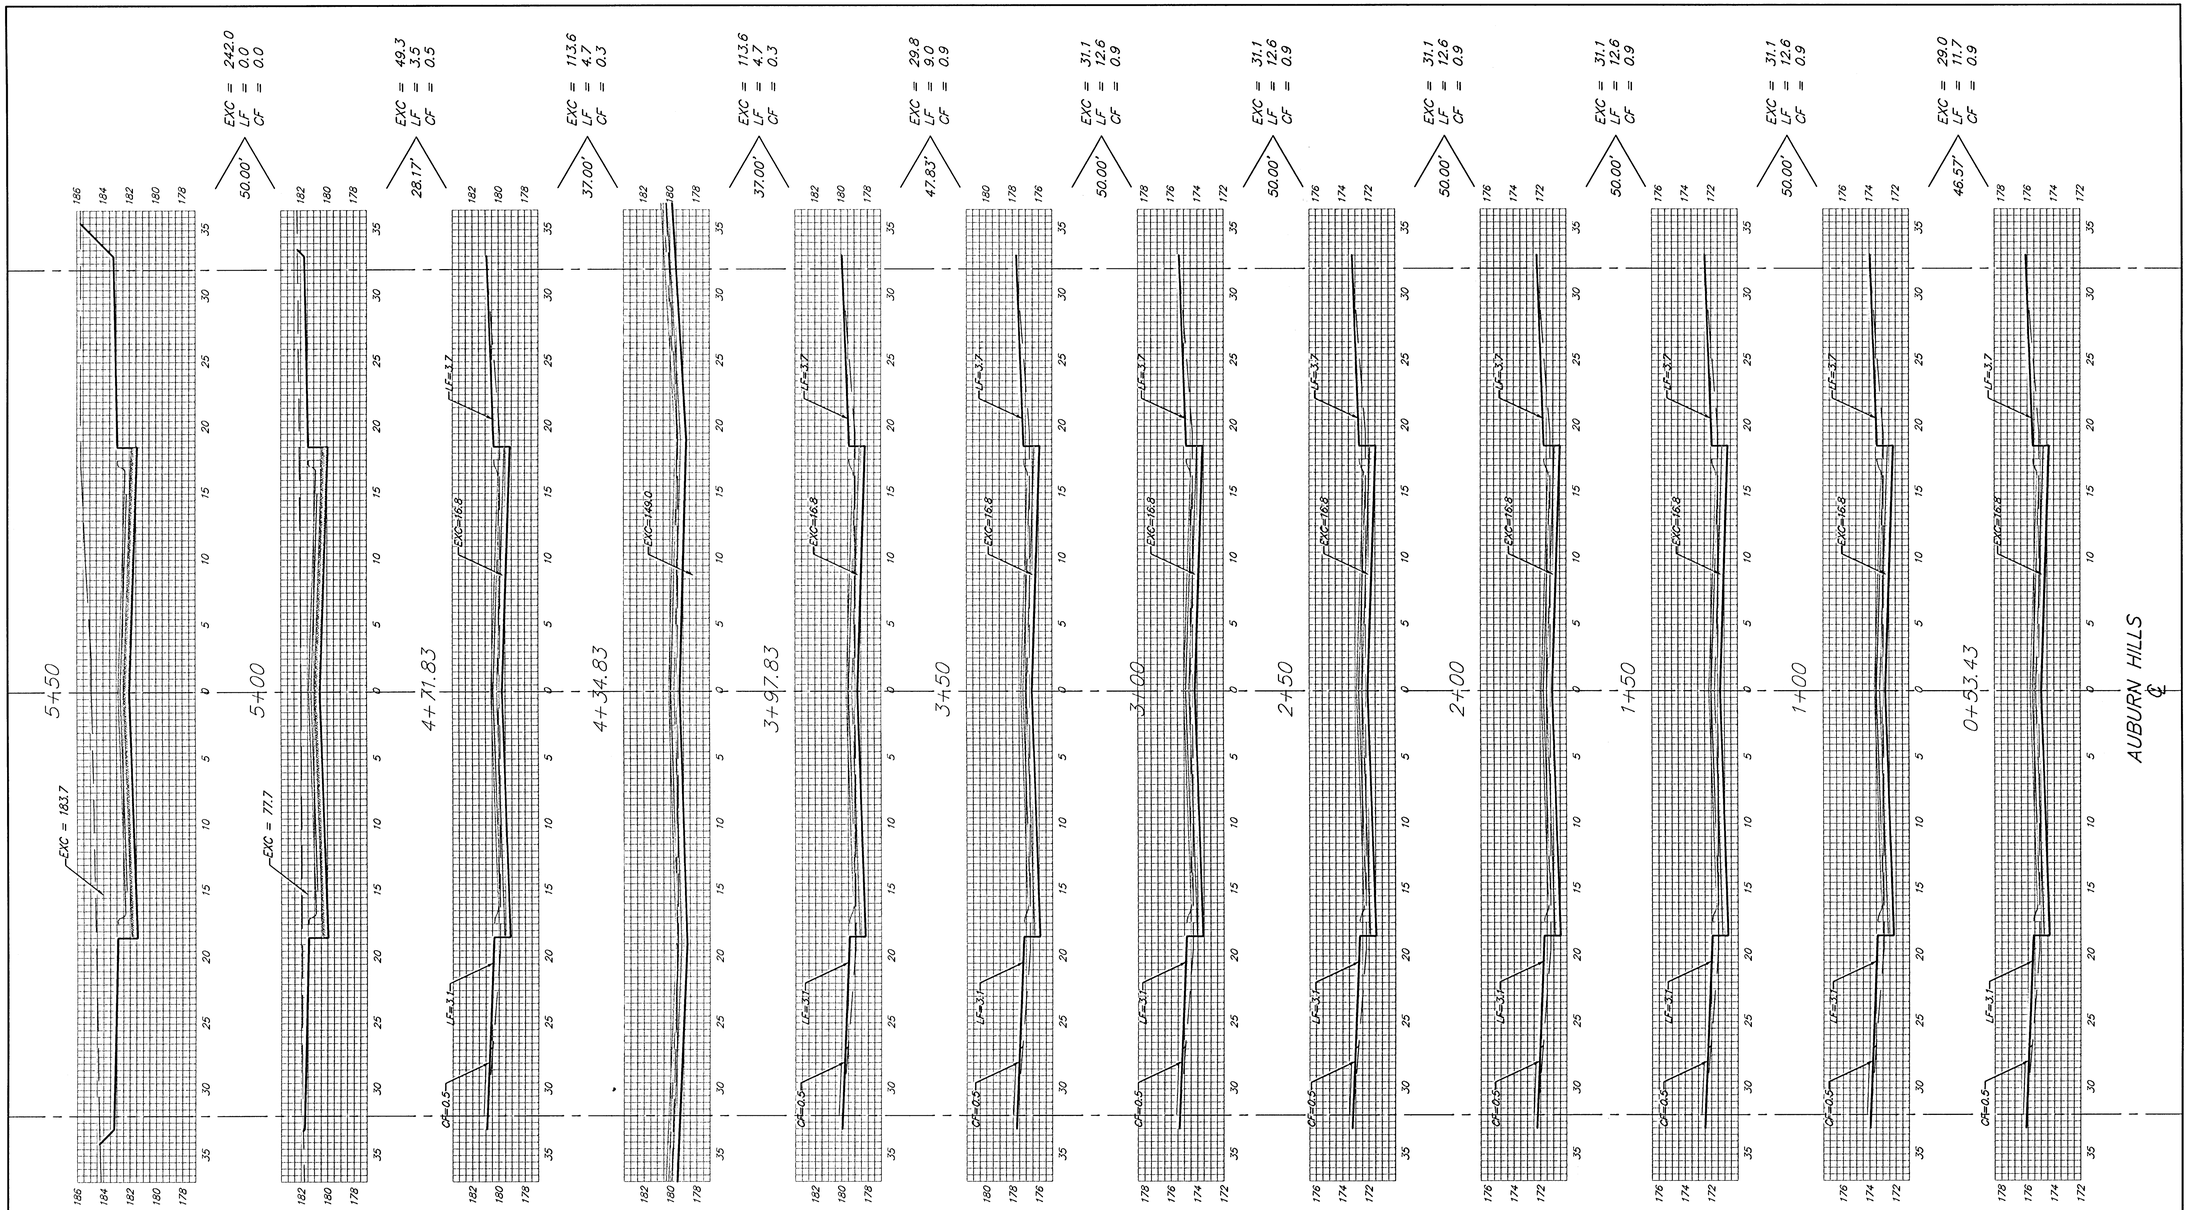


Sheet Totals:

| | | |
|---|---|---|
| Excavation | = | 732.8 C.Y. |
| Loose Fill | = | 96.6 C.Y. |
| Compacted Fill | = | 7.4 C.Y. |

Baughman

Baughman Company, P.A. 315 Ellis St. Wichita, KS 67211 P 316.262.7271 F 316.262.0149
ENGINEERING | SURVEYING | PLANNING | LANDSCAPE ARCHITECTURE

PROJECT NUMBER 472-83931

SHEET 20 OF 25

Auburn15/Ph2A/XS1

04-11-E097