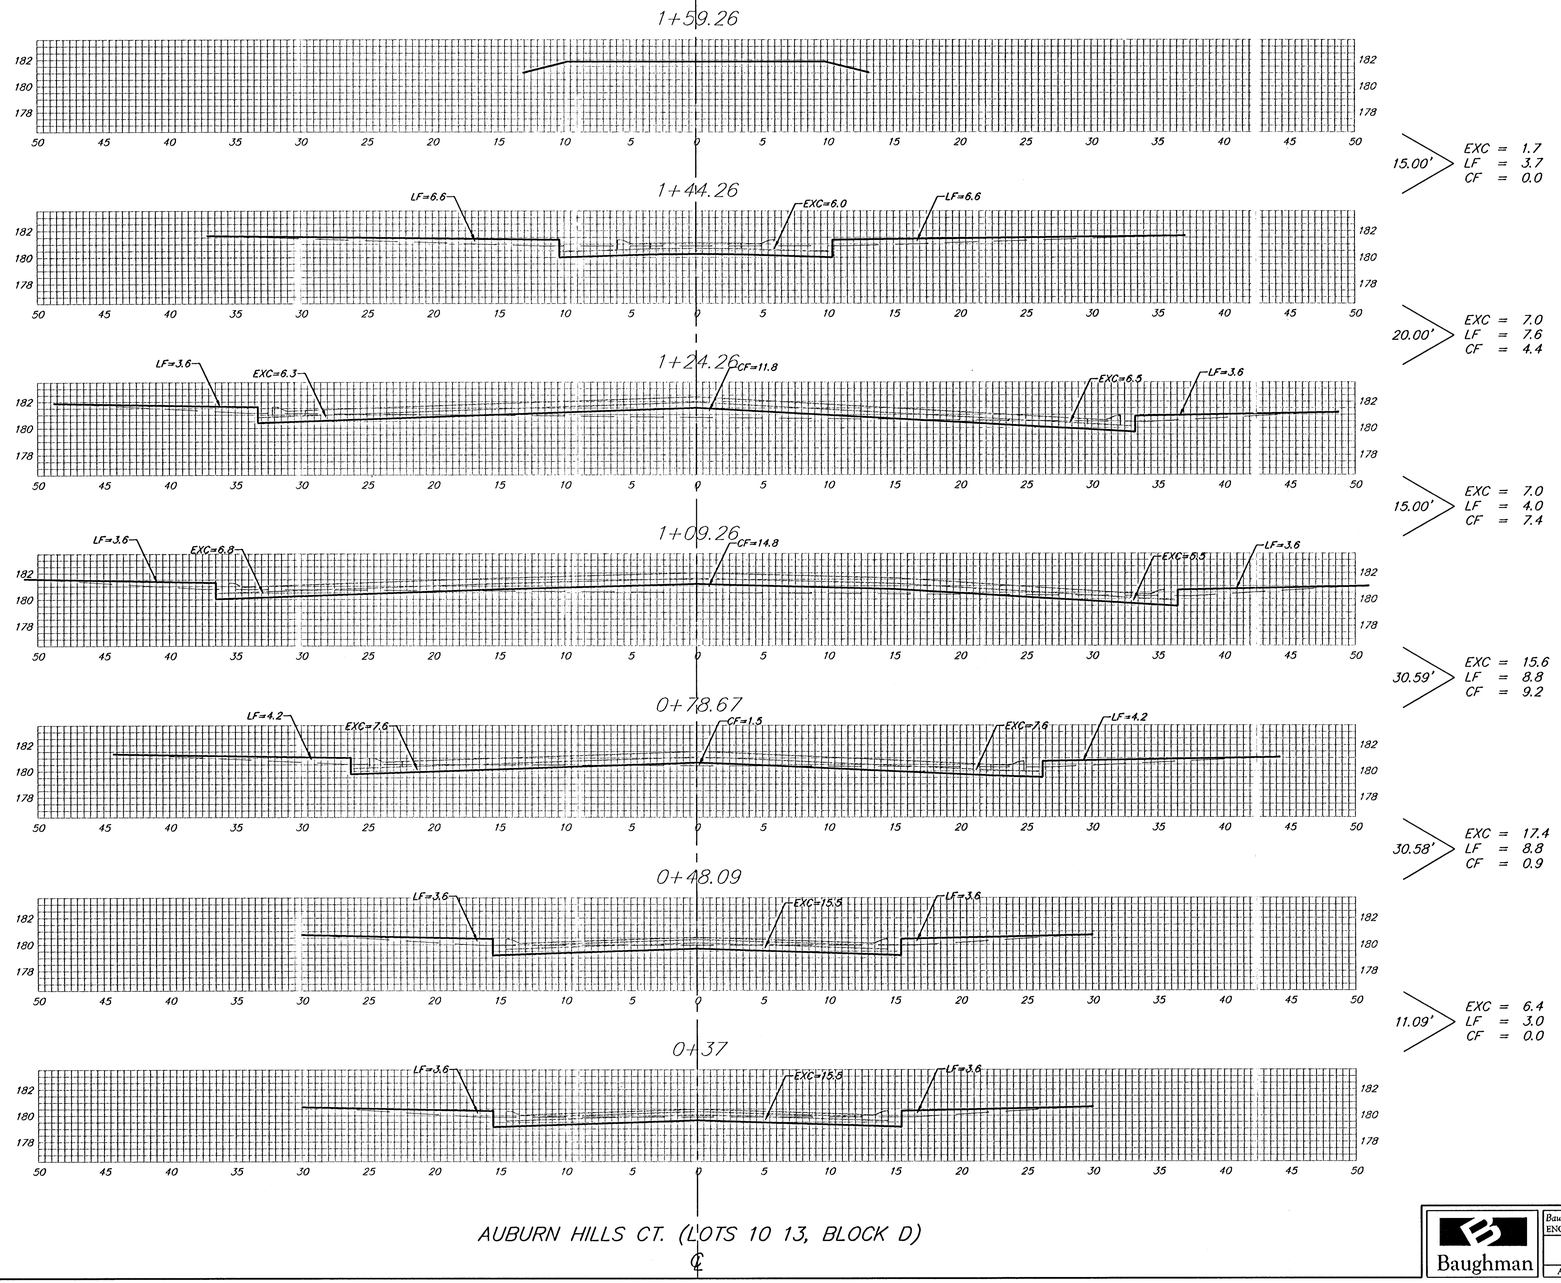



*Sheet Totals:*

| | | |
|---|---|---|
| *Excavation* | = | *55.1 C.Y.* |
| *Loose Fill* | = | *35.9 C.Y.* |
| *Compacted Fill* | = | *21.9 C.Y.* |


Baughman

Baughman Company, P.A. 315 Ella St. Wichita, KS 67211 P 316.262.7271 F 316.262.0149
ENGINEERING | SURVEYING | PLANNING | LANDSCAPE ARCHITECTURE


PROJECT NUMBER 472-83931

SHEET **24** OF **25**

Auburn15/Ph2A/XS6

04-11-E097