
HAWTHORNE THIRD ADDITION

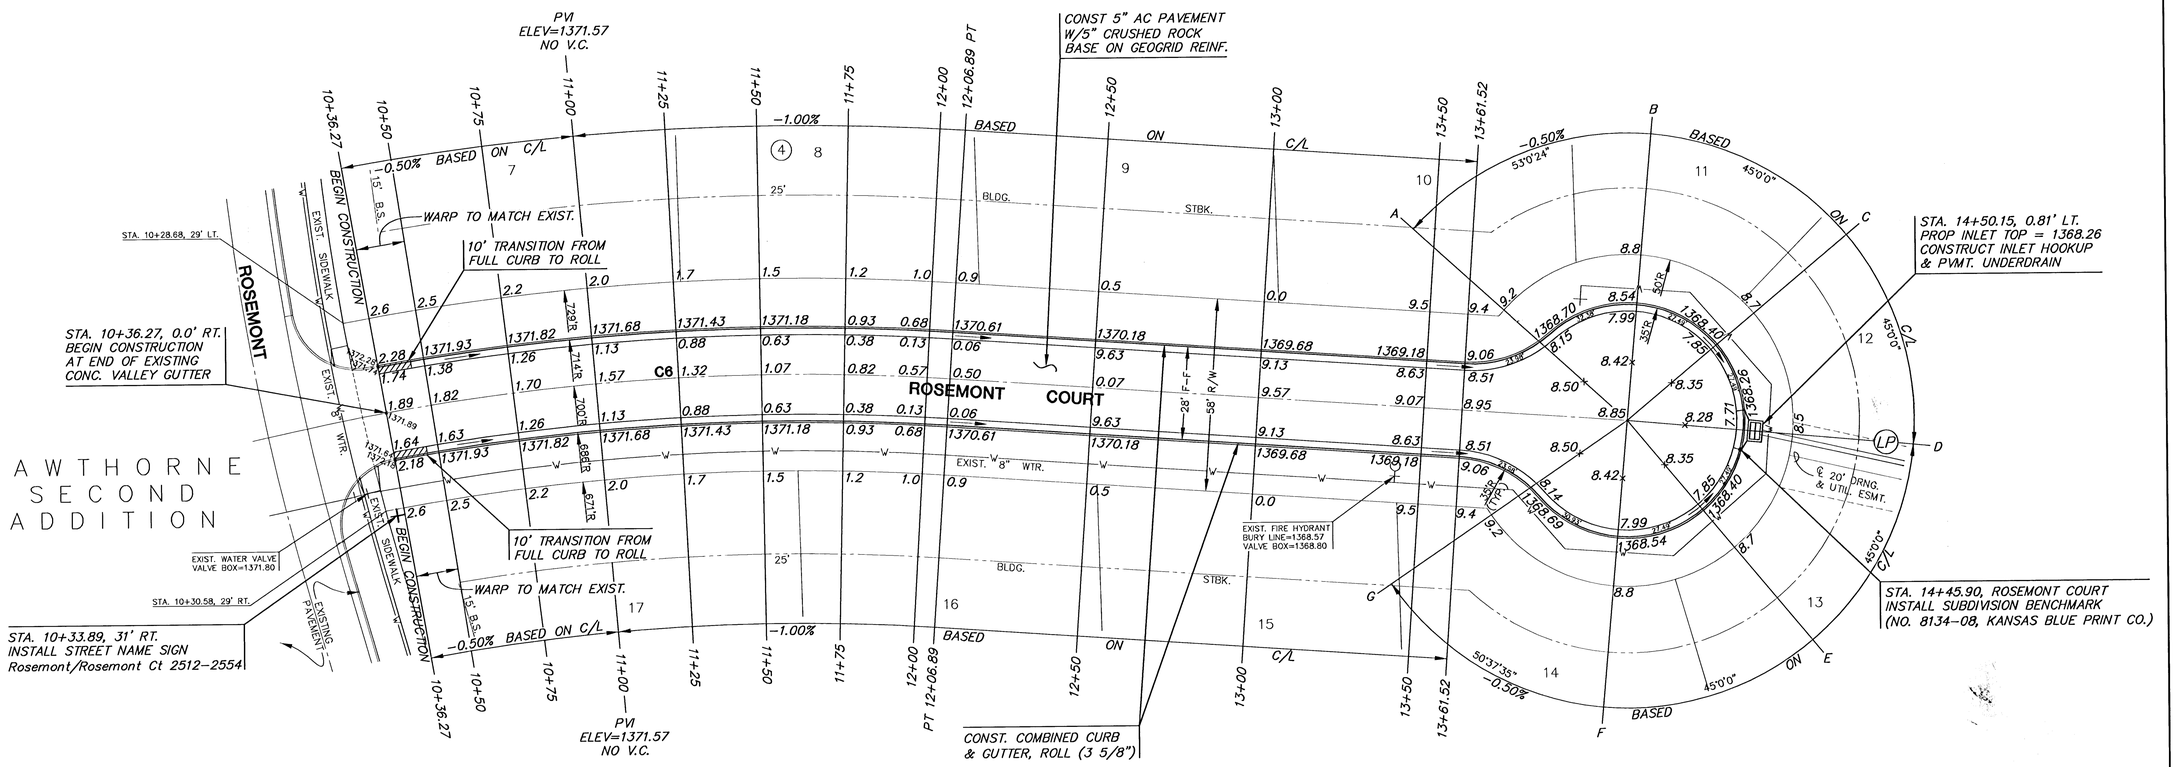

HAWTHORNE THIRD ADDITION

CURVE TABLE – C6

△ = 13°57'56" R = 700.00' T = 85.74' L = 170.62' LC = 170.20'

CURVE DATA BASED ON CENTERLINE △/2 = 06°58'58"

STATION	ARC	CHORD LENGTH 8'Off LtCb	CHORD LENGTH 8'Off RtCb	DEFLECTION	TOTAL DEFLECTION
10+36.27	–	–	–	00°00'00"	00°00'00"
10+50.00	13.73'	14.16'	13.30'	00°33'43"	00°33'43"
10+75.00	25.00'	25.78'	24.21'	01°01'23"	01°35'06"
11+00.00	25.00'	25.78'	24.21'	01°01'23"	02°36'29"
11+25.00	25.00'	25.78'	24.21'	01°01'23"	03°37'53"
11+50.00	25.00'	25.78'	24.21'	01°01'23"	04°39'16"
11+75.00	25.00'	25.78'	24.21'	01°01'23"	05°40'39"
12+00.00	25.00'	25.78'	24.21'	01°01'23"	06°42'03"
12+06.89	6.89'	7.11'	6.67'	00°16'55"	06°58'58"
				Def/Ft = 2.45553 Min.	

LEGEND

+ STREET SIGN & SIGN LOCATION (SEE SIGN ASSEMBLY TABLE FOR TYPE & STATION OF SIGN)

NOTE:
TOP OF CURB ELEVATIONS SHOWN ARE FOR FULL CURB. CONSTRUCT CURB AND GUTTER AS NOTED.

SCALE: 1"=20'
20 10 0 20

N

H:\CIVIL\02167\DWG\Pav\CAM-LOCH-ROSE_PH1\02167_E4.dwg

MKEC ENGINEERING CONSULTANTS
411 N. WEBB ROAD
WICHITA, KS. 67206
316 - 684 - 9600

HAWTHORNE THIRD ADDITION - PHASE 1
PROJECT NAME

PAVING PLANS
SHEET TITLE

DESIGN BY:	DRAWN BY:	CHECKED BY:
DFL	DMU	GJA

DATE	JOB NO.	SHEET/OF
NOVEMBER 2004	02167	10 / 31