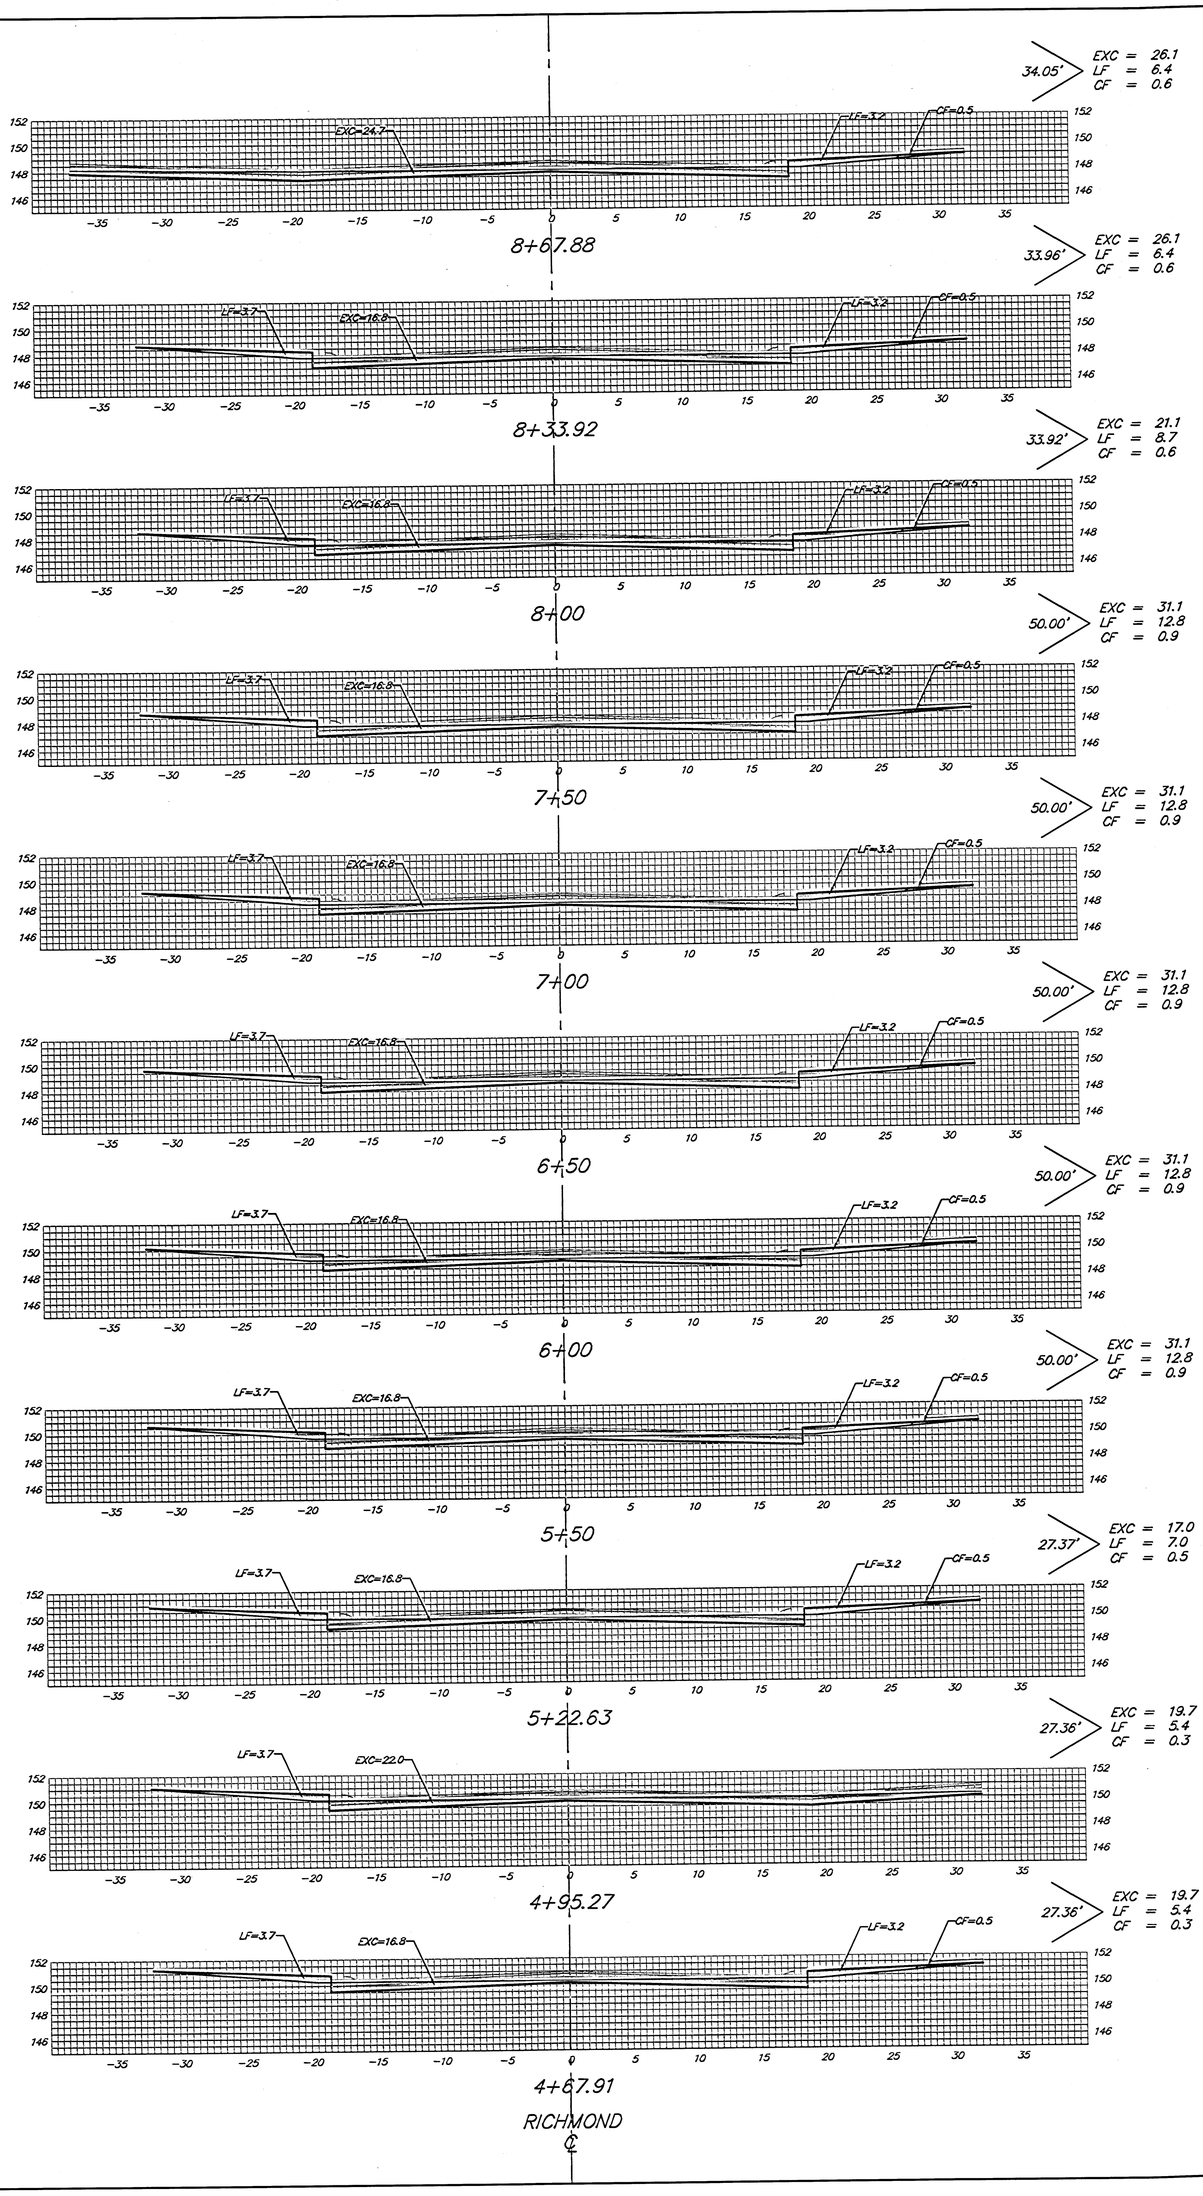


Sheet Totals:

Excavation = 285.2 C.Y.
Loose Fill = 103.3 C.Y.
Compacted Fill = 7.4 C.Y.

Baughman

Baughman Company, P.A. 315 Elm St. Wilkes, NC 28311 P 336-262-7211 F 336-262-0014
ENGINEERING | SURVEYING | PLANNING | LANDSCAPE ARCHITECTURE

PROJECT ENTRANCE

41246026

SHEET 42 OF 51

05/31/2024