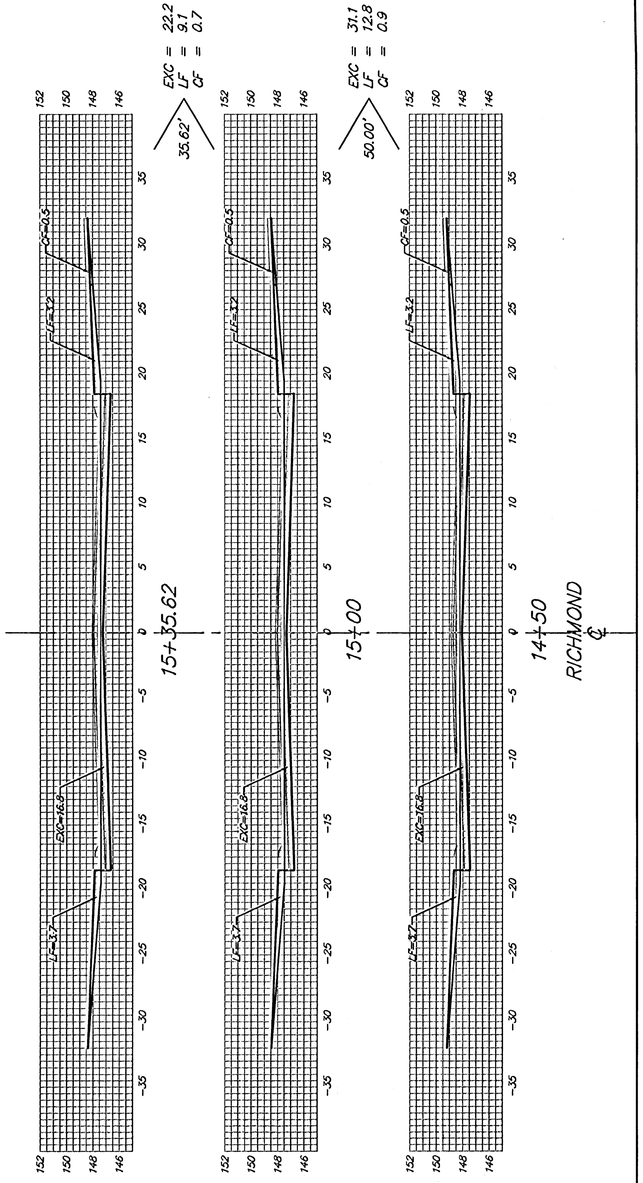


Sheet Totals:

Excavation	=	53.3 C.Y.
Loose Fill	=	21.9 C.Y.
Compacted Fill	=	1.6 C.Y.

Baughman

Baughman Company, P.A. 315 Elle St. Wichita, KS 67211 P 316.263.7211 F 316.263.4014
ENGINEERING | SURVEYING | PLANNING | LANDSCAPE ARCHITECTURE

PROJECT NUMBER 472-84056

RioVistaStbVX56 05-03-E204