
Benchmarks:


City of Wichita Benchmark located 41.60' North and 69.00' East of the Centerlines of Hoover and MacArthur (39th St. South)

Elevation = 121.22 (City Datum)

City of Wichita Benchmark located at East end of Bridge over the Big Ditch on MacArthur in the West bound lane.

Elevation = 116.52 (City Datum)

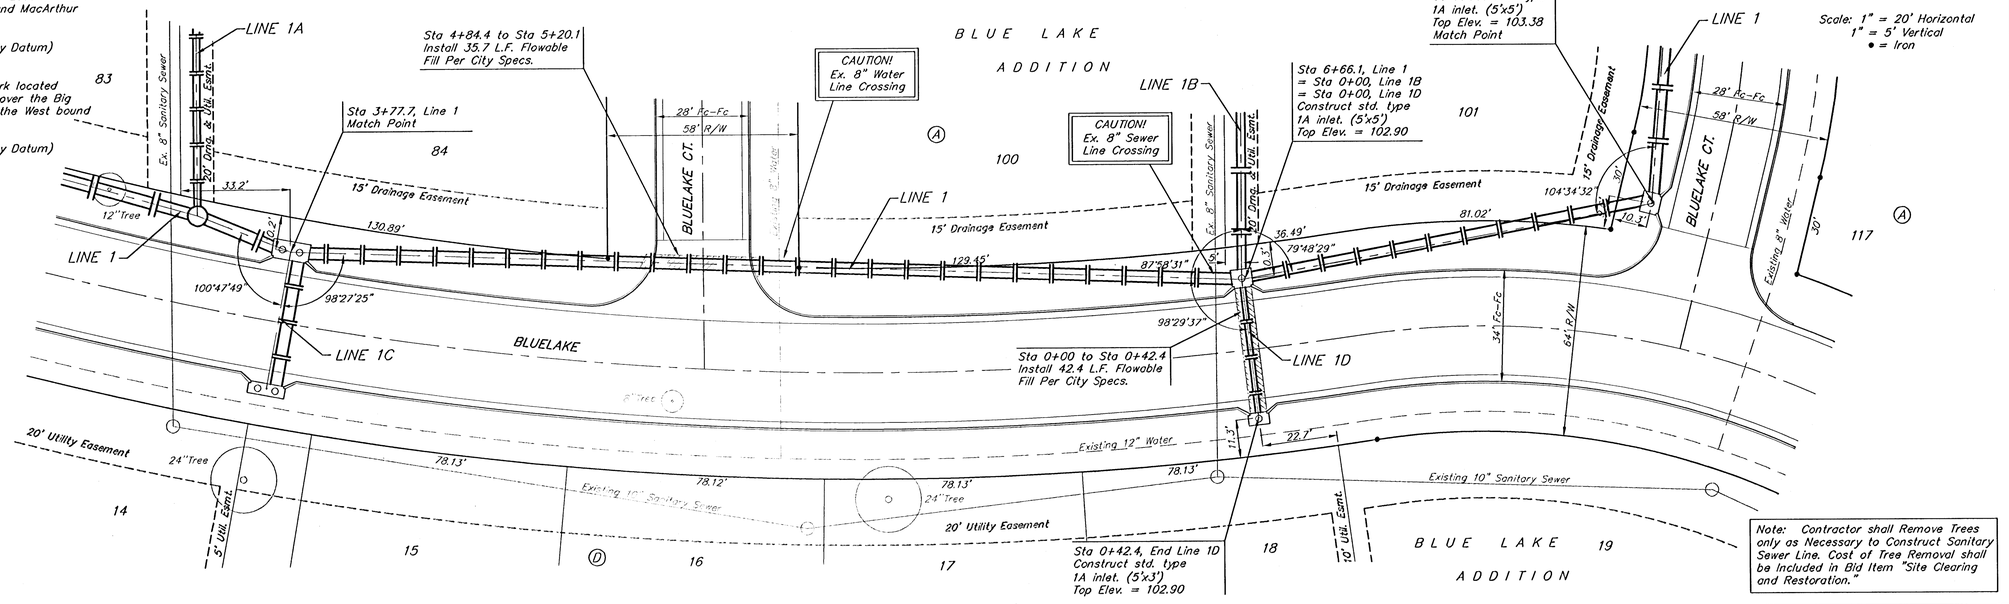

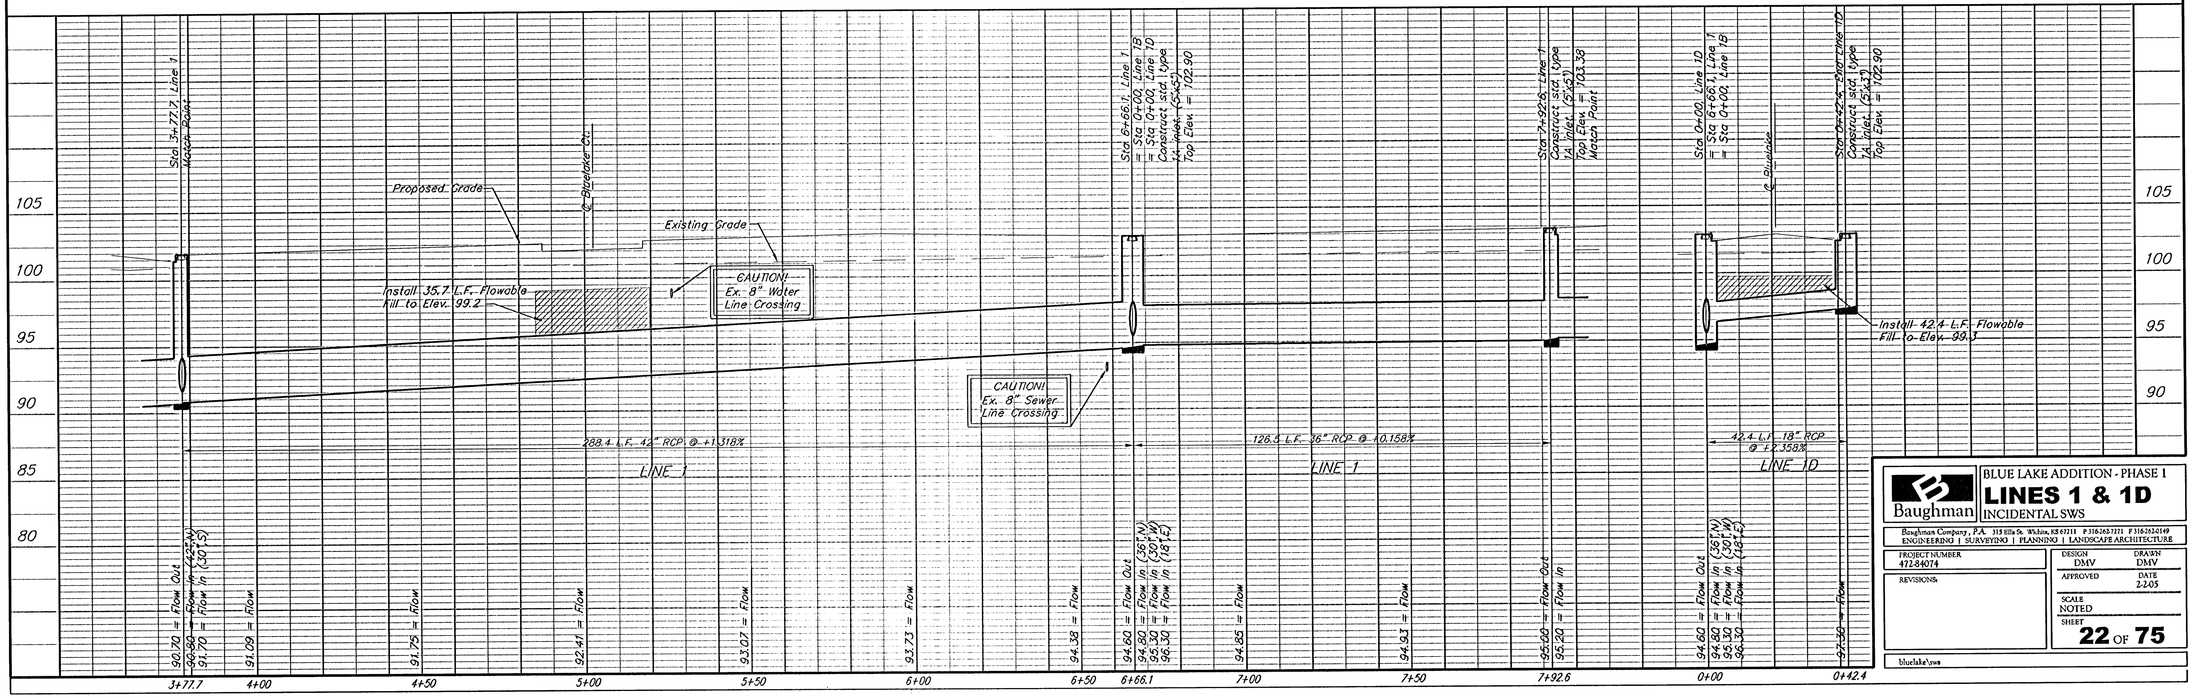

Baughman

BLUE LAKE ADDITION - PHASE I

LINES 1 & 1D

INCIDENTAL SWS

Baughman Company, P.A. 315 Ellis St. Wichita, KS 67211 P 316.263.7271 F 316.263.2149
ENGINEERING | SURVEYING | PLANNING | LANDSCAPE ARCHITECTURE

PROJECT NUMBER 472-84074

DESIGN DMV | DRAWN DMV

APPROVED | DATE 2-2-05

REVISIONS:

SCALE NOTED

SHEET **22** OF **75**

bluelake\sws