
Sheet Totals:
Excavation = 0.0 C.Y.
Loose Fill = 161.9 C.Y.
Compacted Fill = 46.9 C.Y.

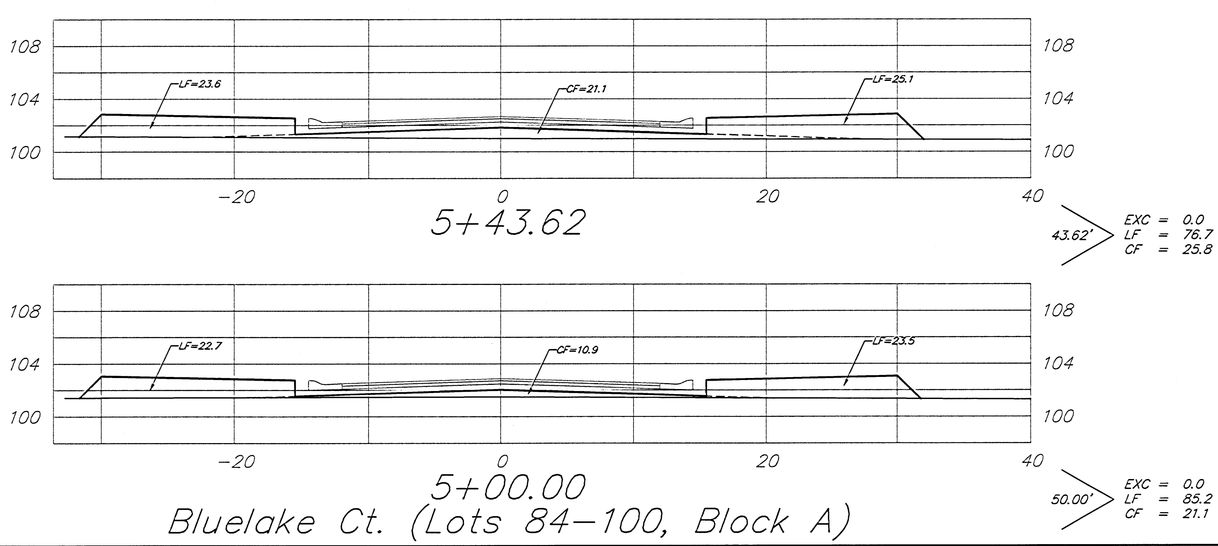

Bluelake Ct. (Lots 84-100, Block A)

BAUGHMAN COMPANY P.A.
ENGINEERING, SURVEYING, & PLANNING
316-263-7271 • 315 ELLIS • WICHITA, KANSAS 67211

PROJECT NUMBER
472-84074

SHEET
59
OF
75

REV.

XS