
Sheet Totals:

Excavation	=	*39.6 C.Y.*
Loose Fill	=	*17.6 C.Y.*
Compacted Fill	=	*4.0 C.Y.*

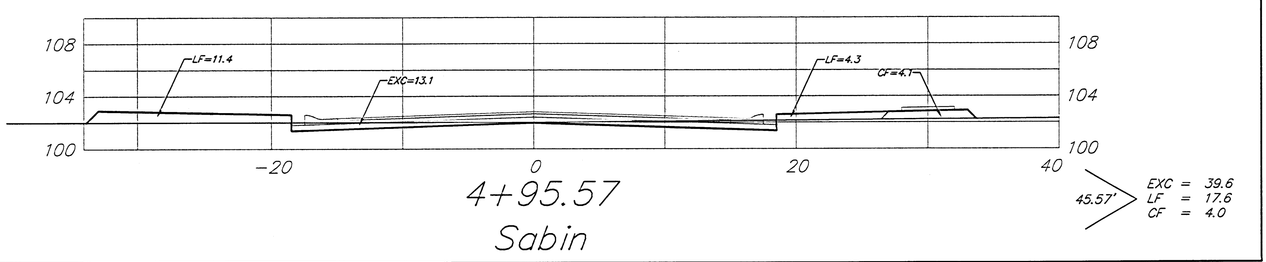

4+95.57

Sabin

BAUGHMAN COMPANY P.A.
ENGINEERING, SURVEYING, & PLANNING
316-262-7271 • 315 ELLIS • WICHITA, KANSAS 67211

PROJECT NUMBER
472-84074

SHEET
99
OF
75

REV.

XS