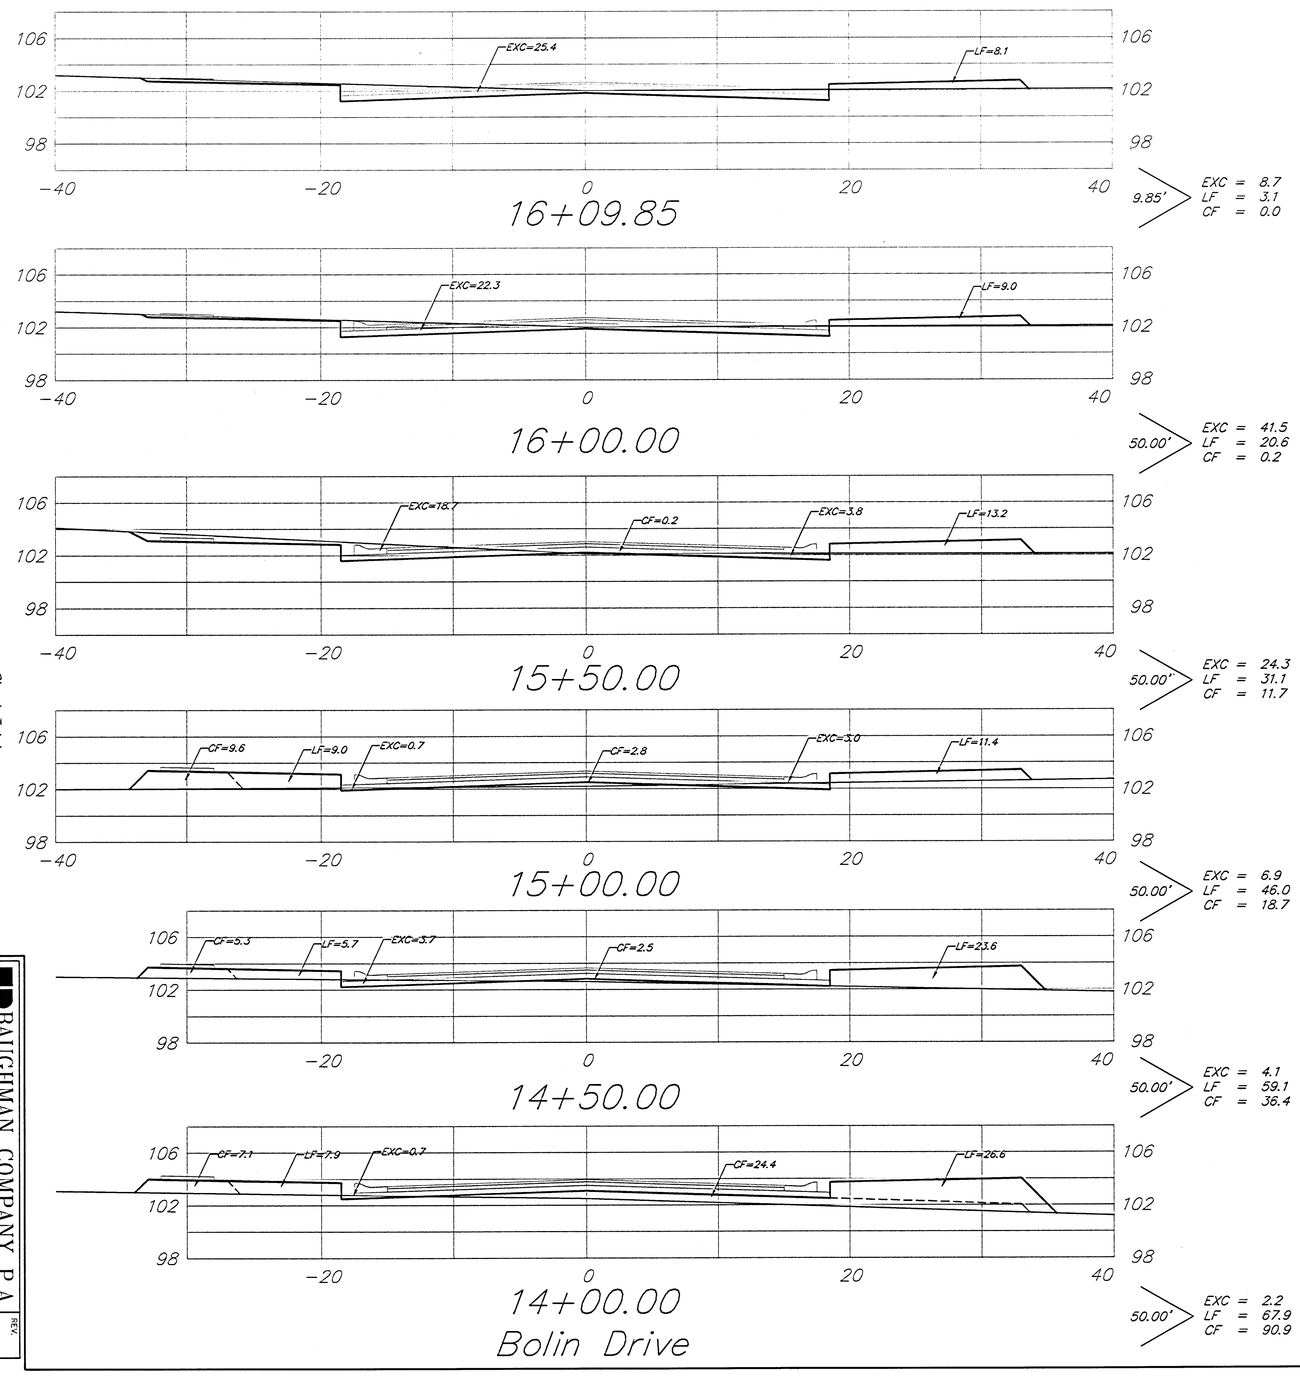


Sheet Totals:

Excavation	=	*87.7 C.Y.*
Loose Fill	=	*227.8 C.Y.*
Compacted Fill	=	*157.9 C.Y.*

BAUGHMAN COMPANY P.A.
ENGINEERING, SURVEYING, & PLANNING
316-262-7271 • 315 ELLIS • WICHITA, KANSAS 67211

PROJECT NUMBER
472-84074

SHEET
73
OF
75

REV.