


NOTE BOOK	TEMPLATE
AREAS	CHECKED
NO.	

Drawn 11-09-2005 05:24:48 AM by BUS
 C:\2004\04485\000\1-Spec\convgion 1000 to 2351.dwg

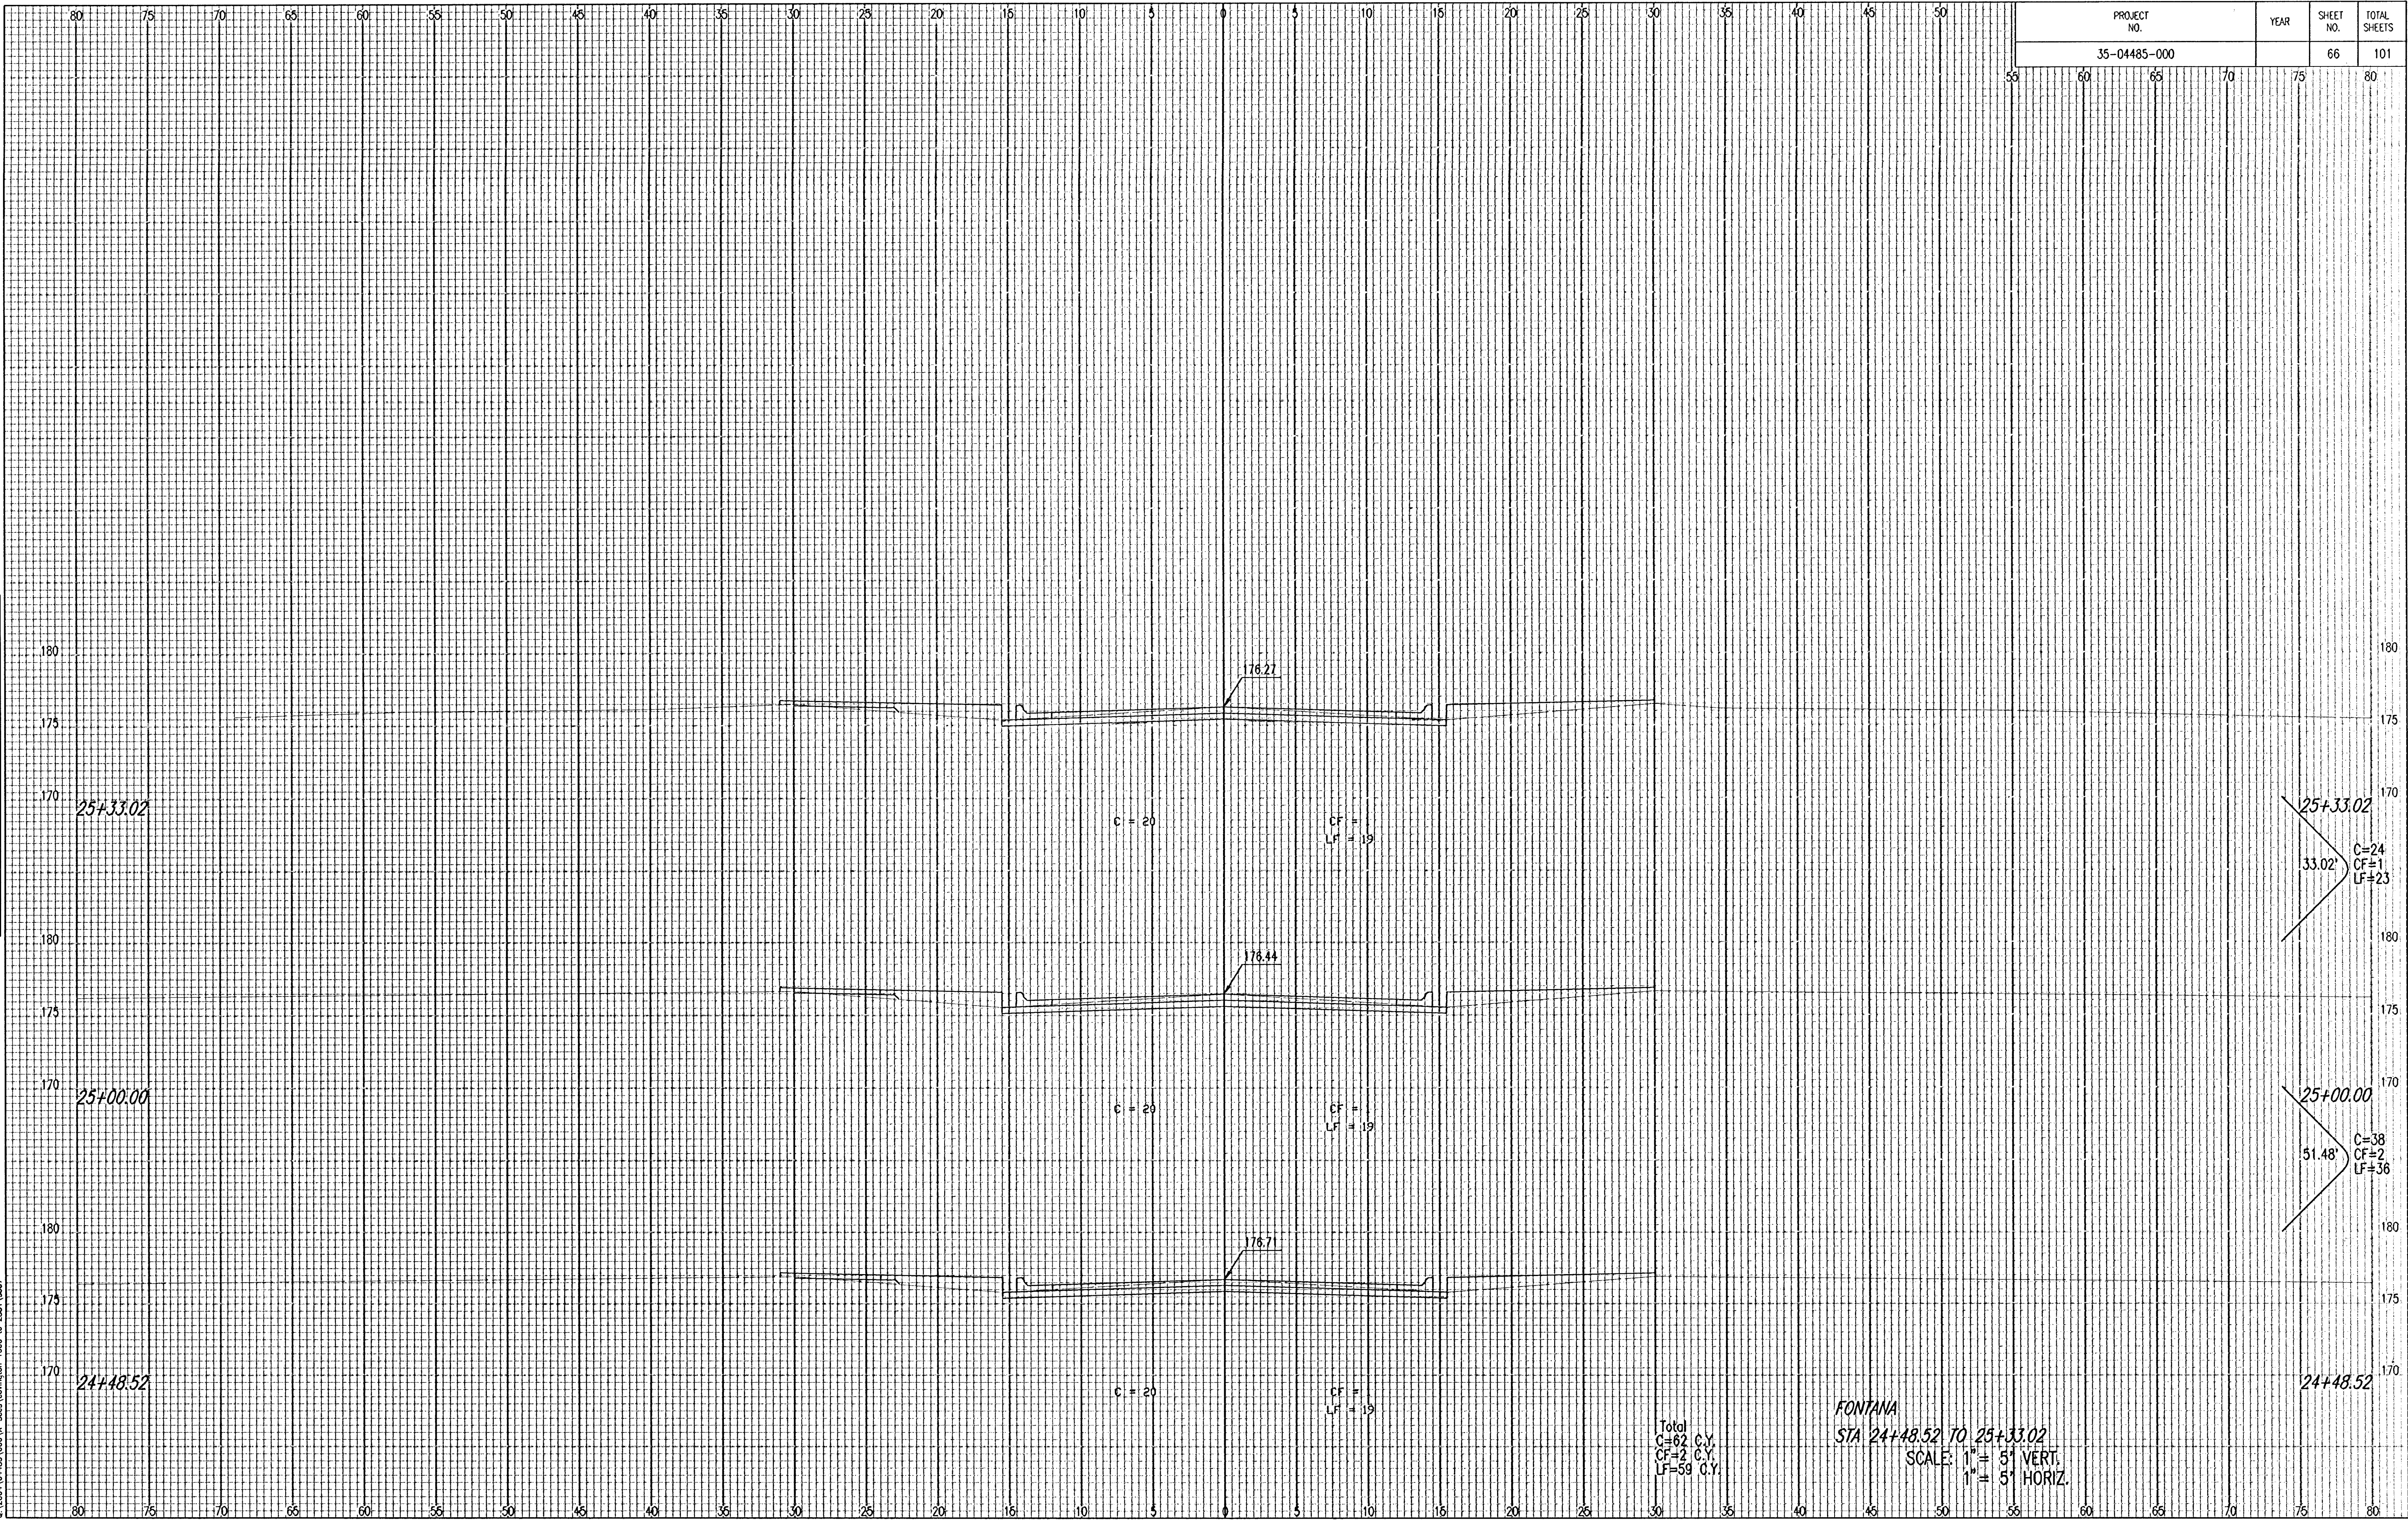

PROJECT NO.	YEAR	SHEET NO.	TOTAL SHEETS
35-04485-000		66	101

Total
 C=62 C.Y.
 CF=2 C.Y.
 LF=59 C.Y.

FONTANA
 STA 24+48.52 TO 25+33.02
 SCALE: 1" = 5' VERT.
 1" = 5' HORIZ.