
PROJECT NO.	YEAR	SHEET NO.	TOTAL SHEETS
35-04485-000		73	101

NO	NOTE BOOK	TEMPLATE
	AREAS	AREAS_CHECKED

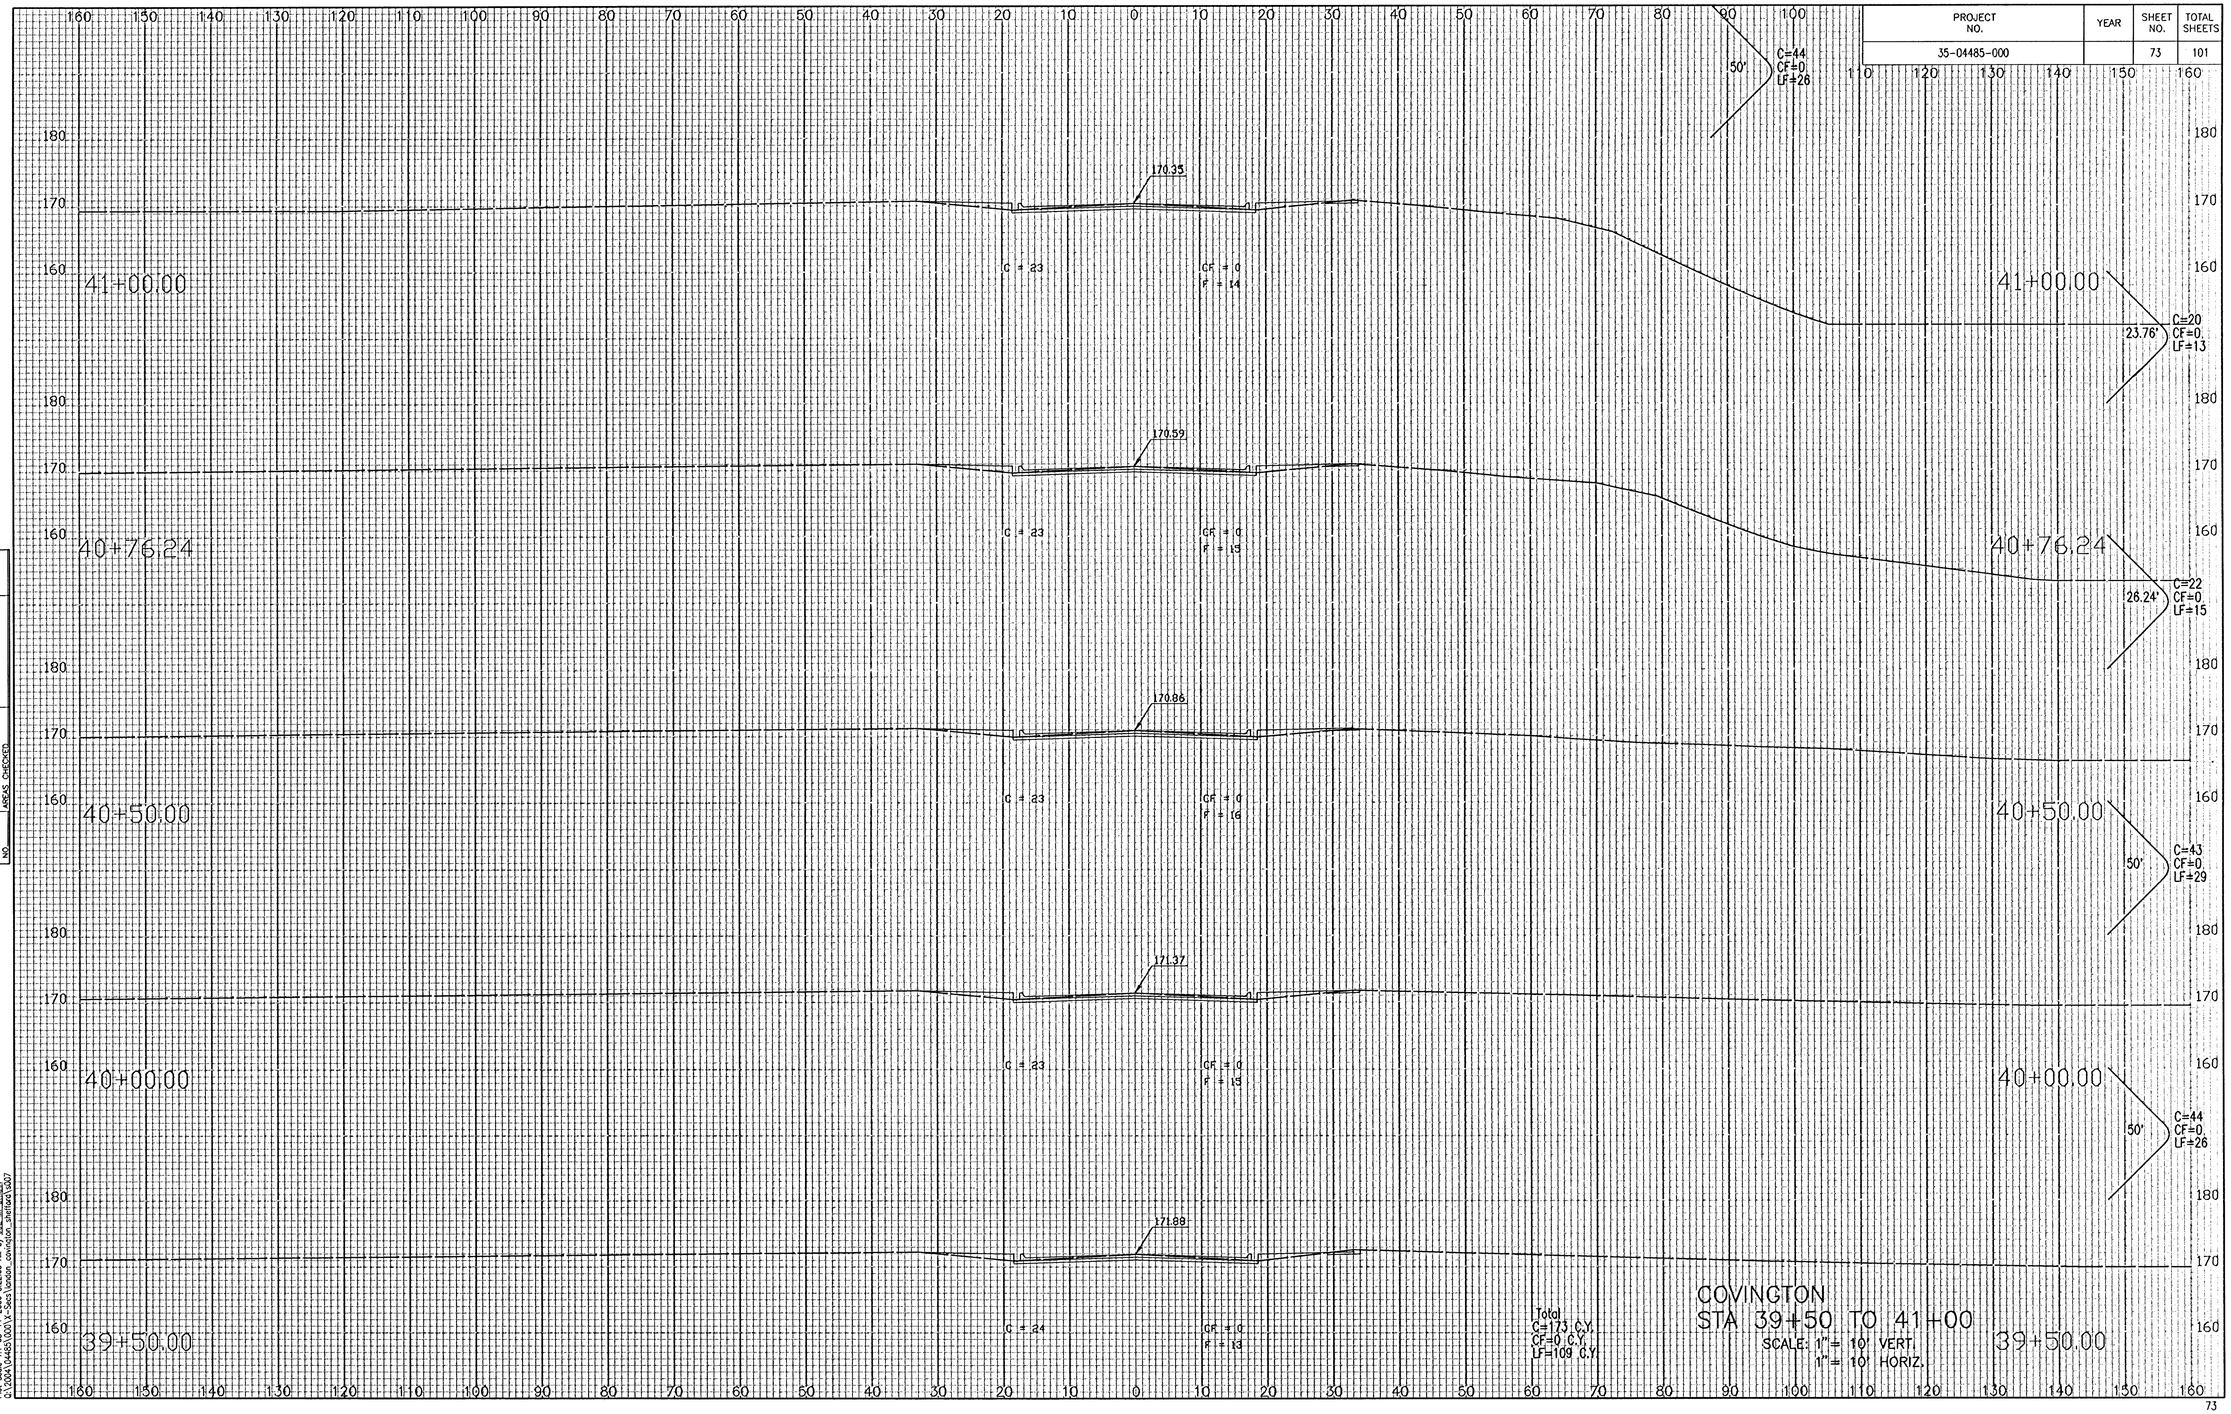

Saved: 11-09-2005 10:09:02 AM By: JOE M. LIGMAN
Set: 11-09-2005 10:09:02 AM By: JOE M. LIGMAN
Q:\2004\04485\1000\X-Sects\xsect_covington_sheet.dwg 2007