
McCORMICK STREET
SHERIDAN TO K-42
CROSS SECTIONS

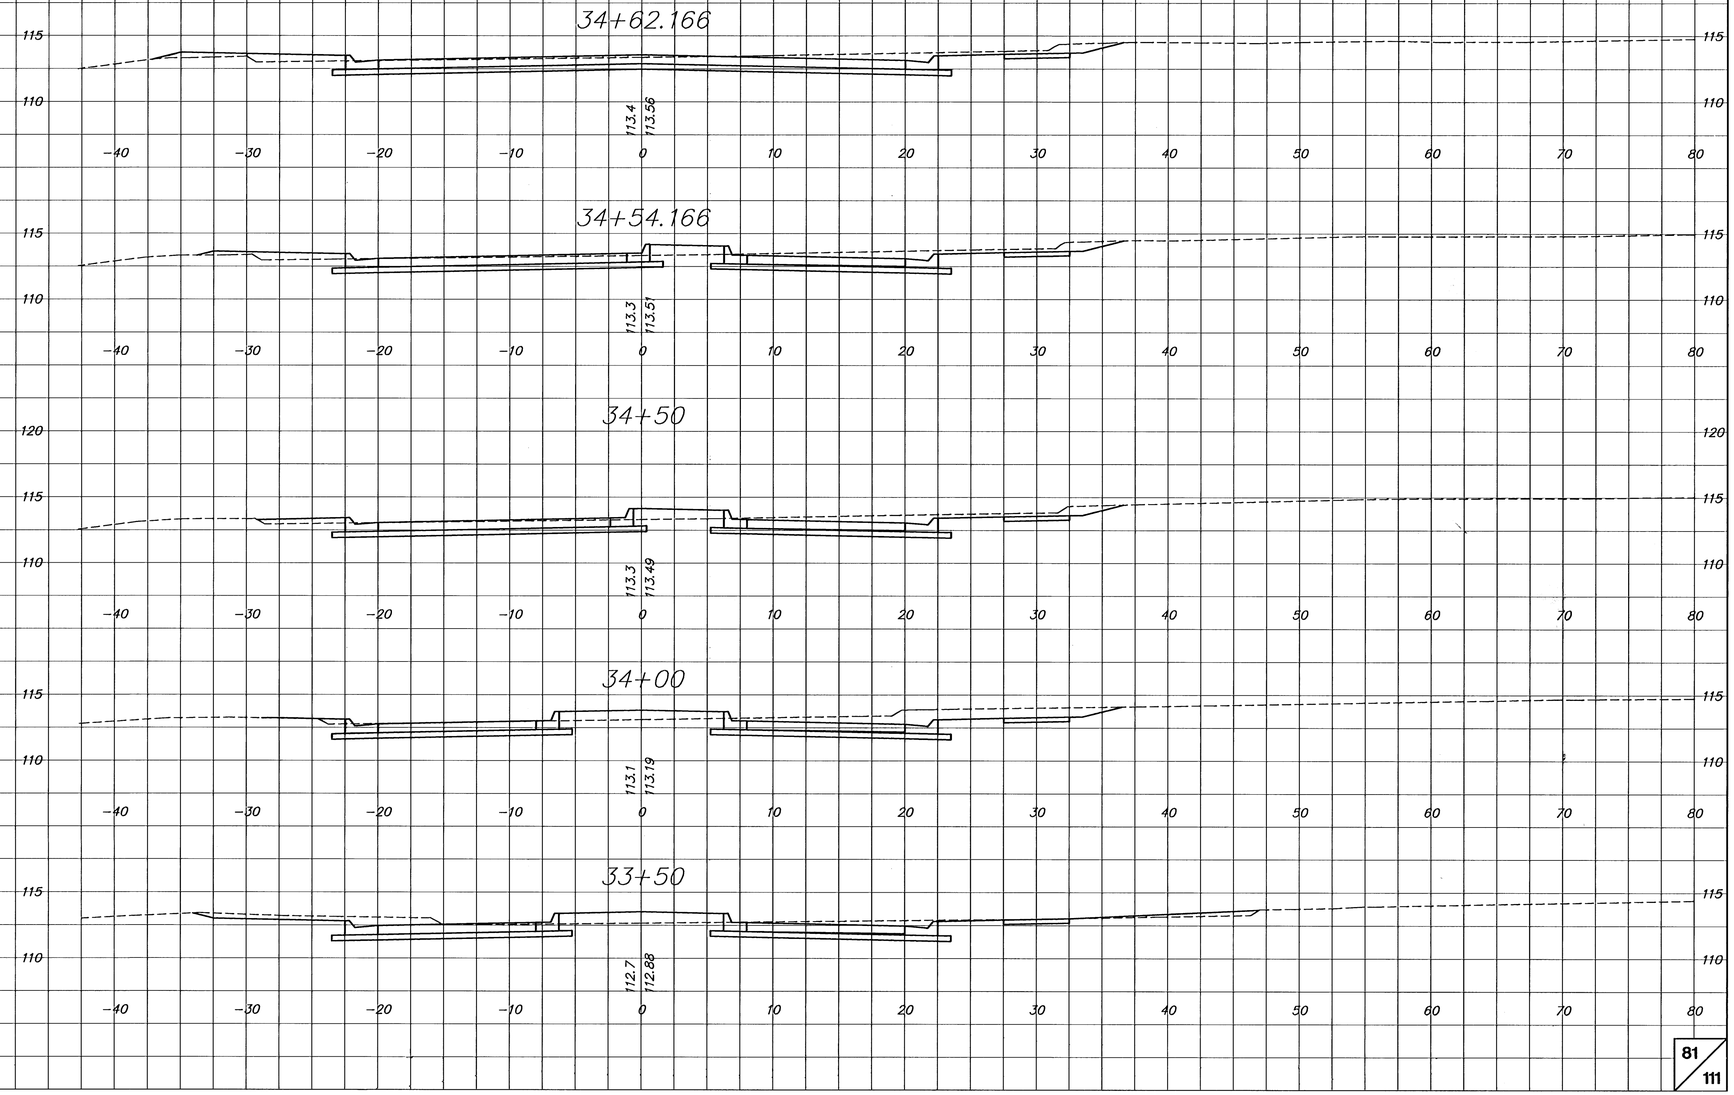

J:\Civil\03245\DWG\xsecs\03245xs12.dwg 3/1/2004 3:19:01 PM CST