



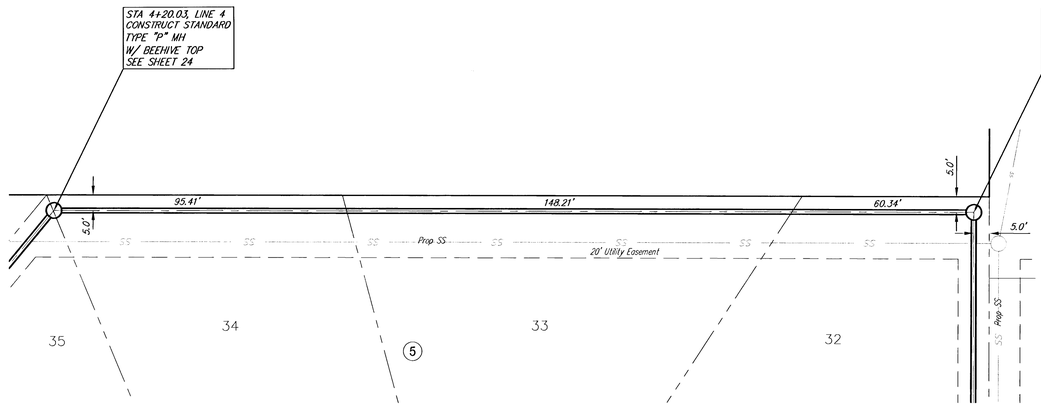


SCALE 1" = 20'
IRON = ●



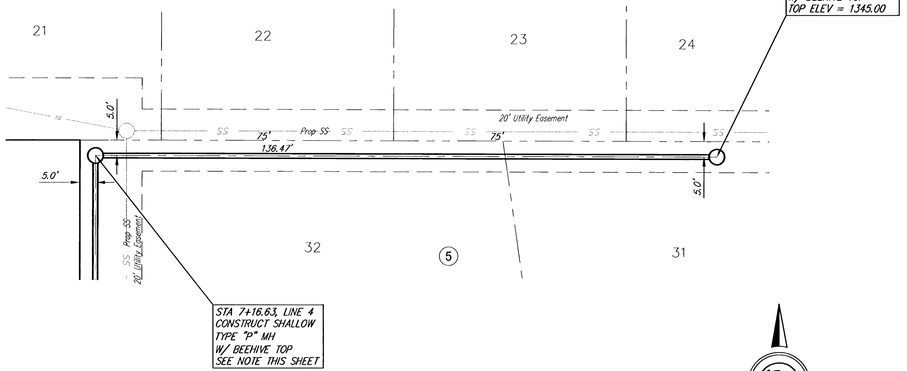

SCALE 1" = 20'
IRON = ●

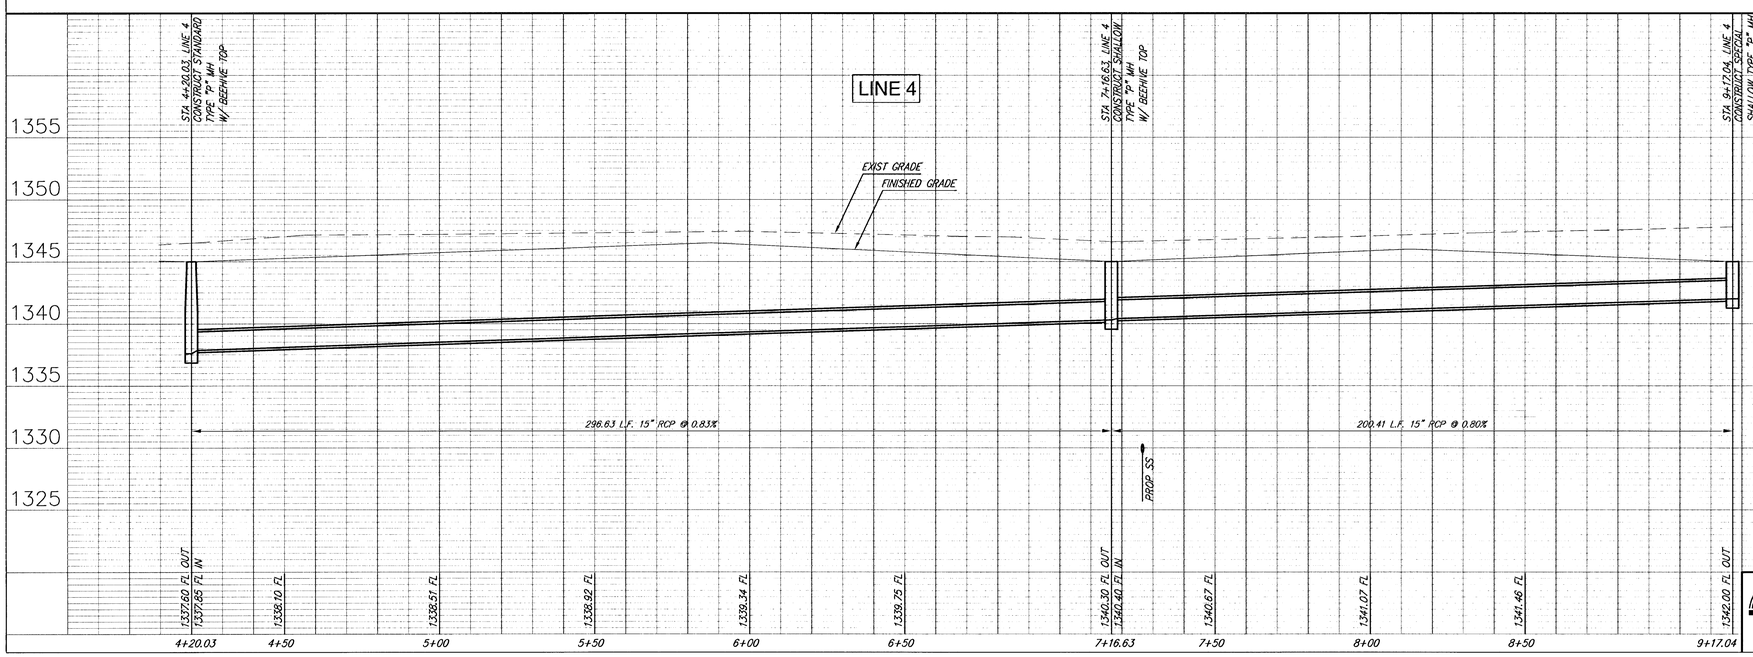

DESIGN C. Bohm | DRAWN E. Dover | REVISED | REVIEW | DATE Apr. 23, 2003 | UTILITY

PROJECT NUMBER 472-83703 | DRAWING FILE SWS LINE 4 (02)

Whispering Lakes Estates
Incidental Drainage
WICHITA, KANSAS

Ruggles & Bohm, P.A.
Engineering, Surveying, Land Planning
924 North Main
Wichita, Kansas 67203
www.rbkansas.com
(316) 264-8008
(316) 264-4621 fax
E-mail: info@rbkansas.com

RB JOB 2211E

SHEET 25 OF 69