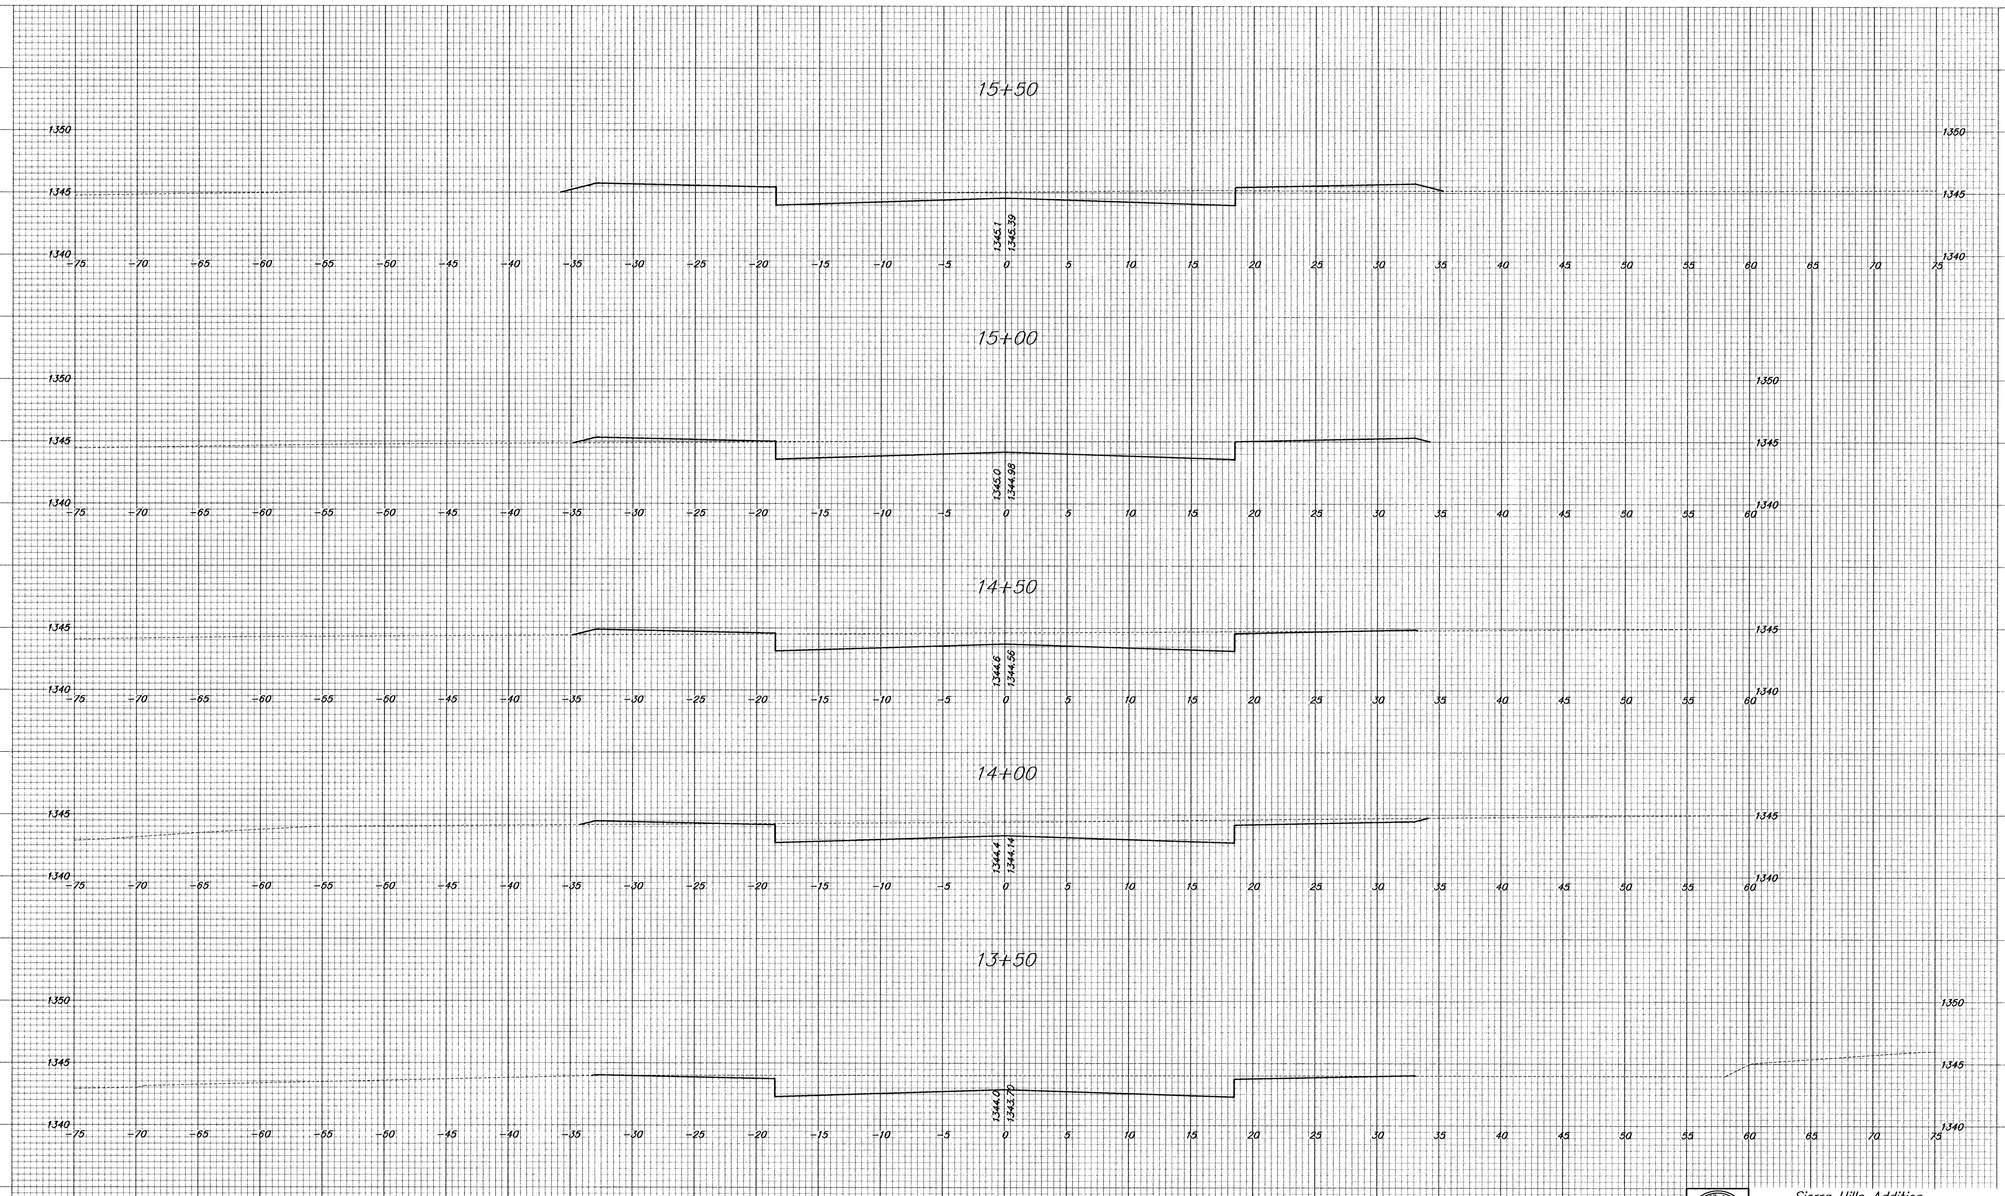


Sierra Hills Addition

Cherry Creek – Sierra Hills

13+50 –15+50

47/69