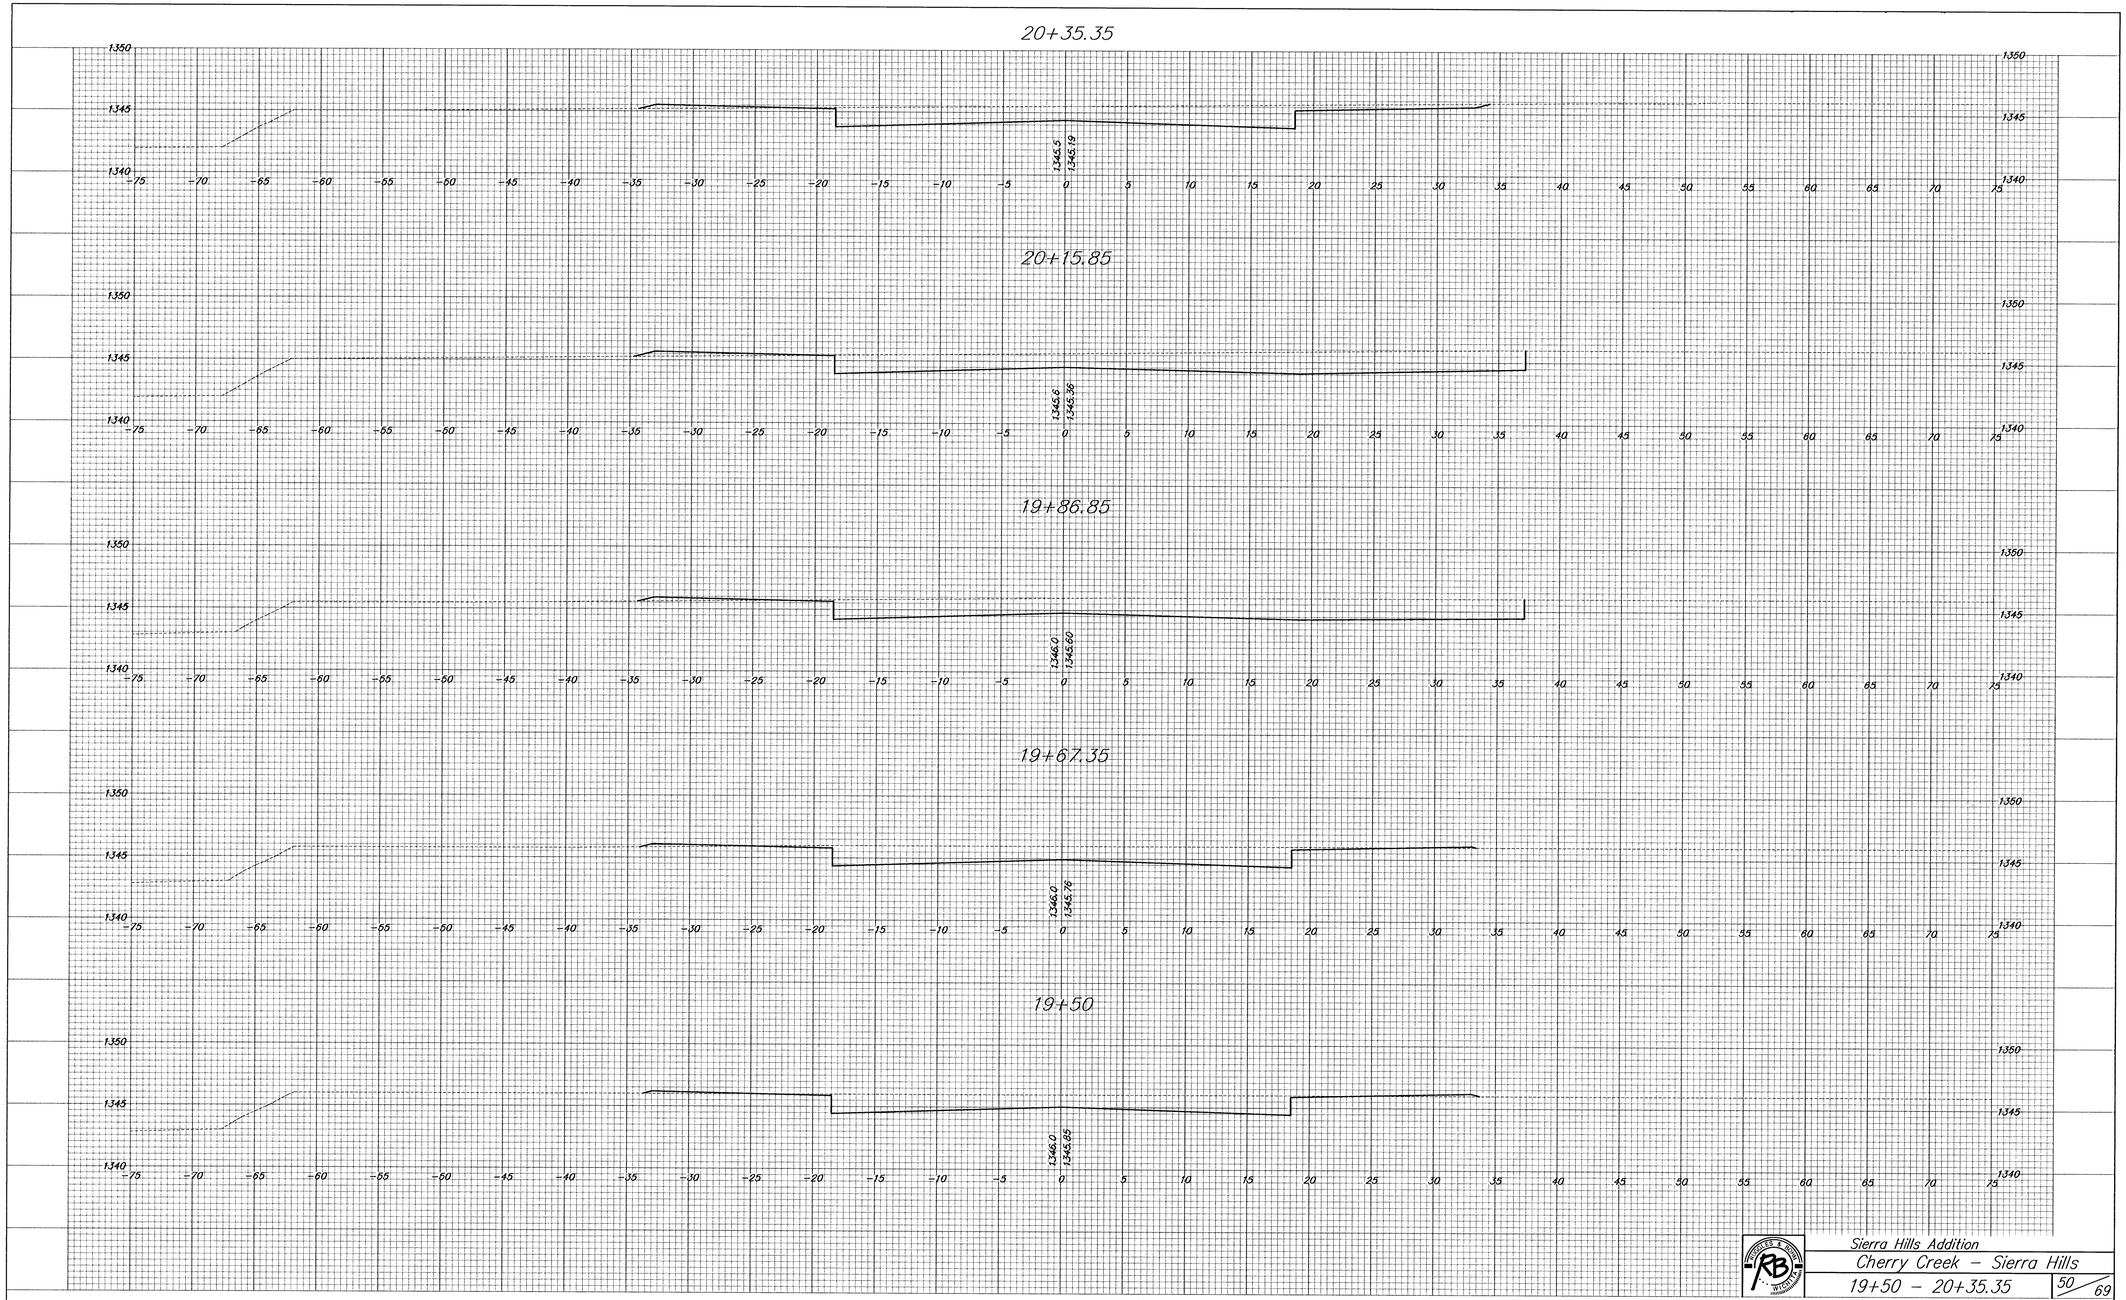


Sierra Hills Addition

Cherry Creek – Sierra Hills

19+50 – 20+35.35