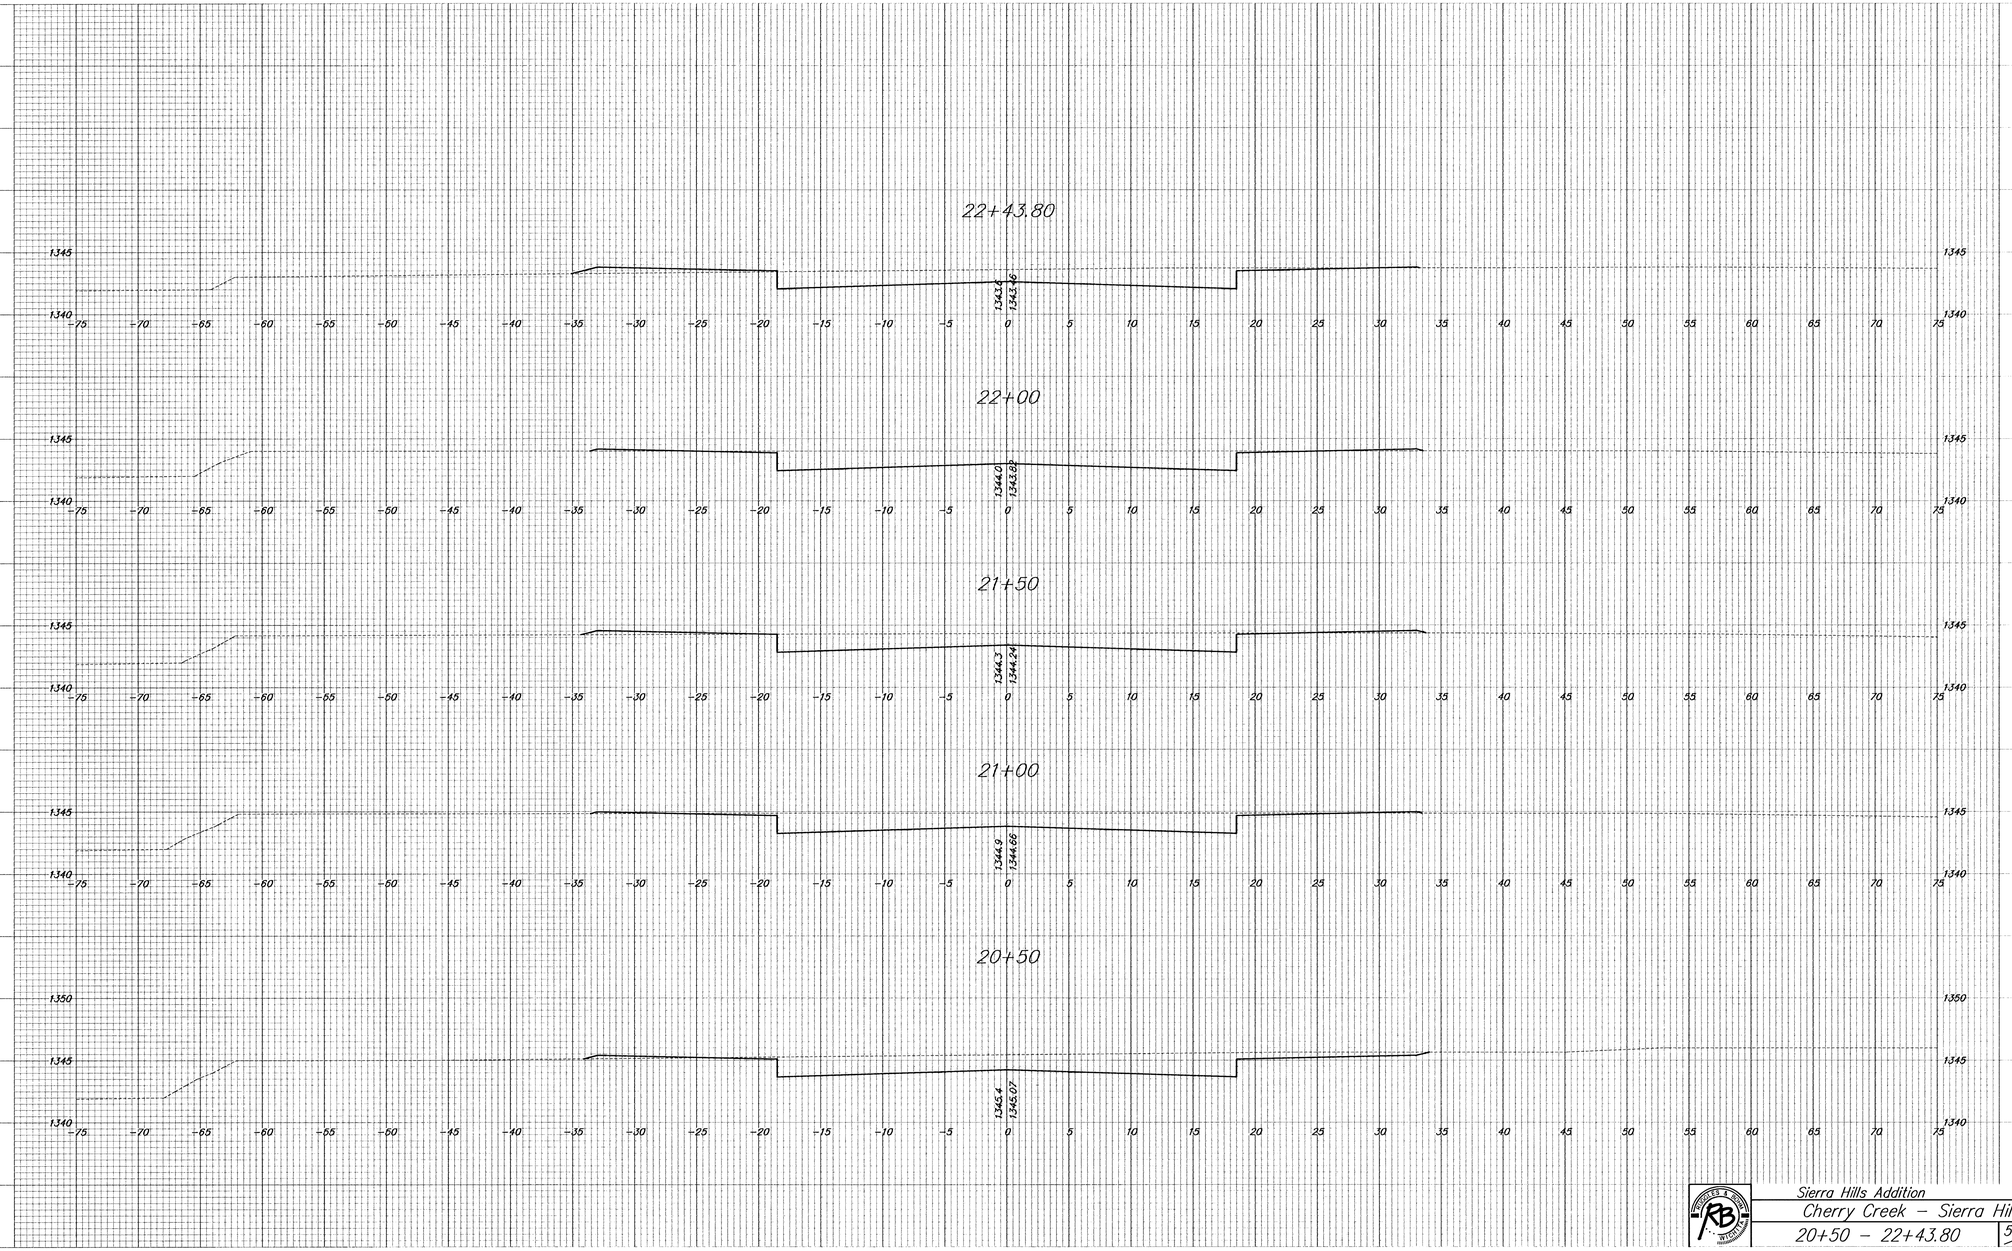


Sierra Hills Addition

Cherry Creek – Sierra Hills

20+50 – 22+43.80

51 / 69